

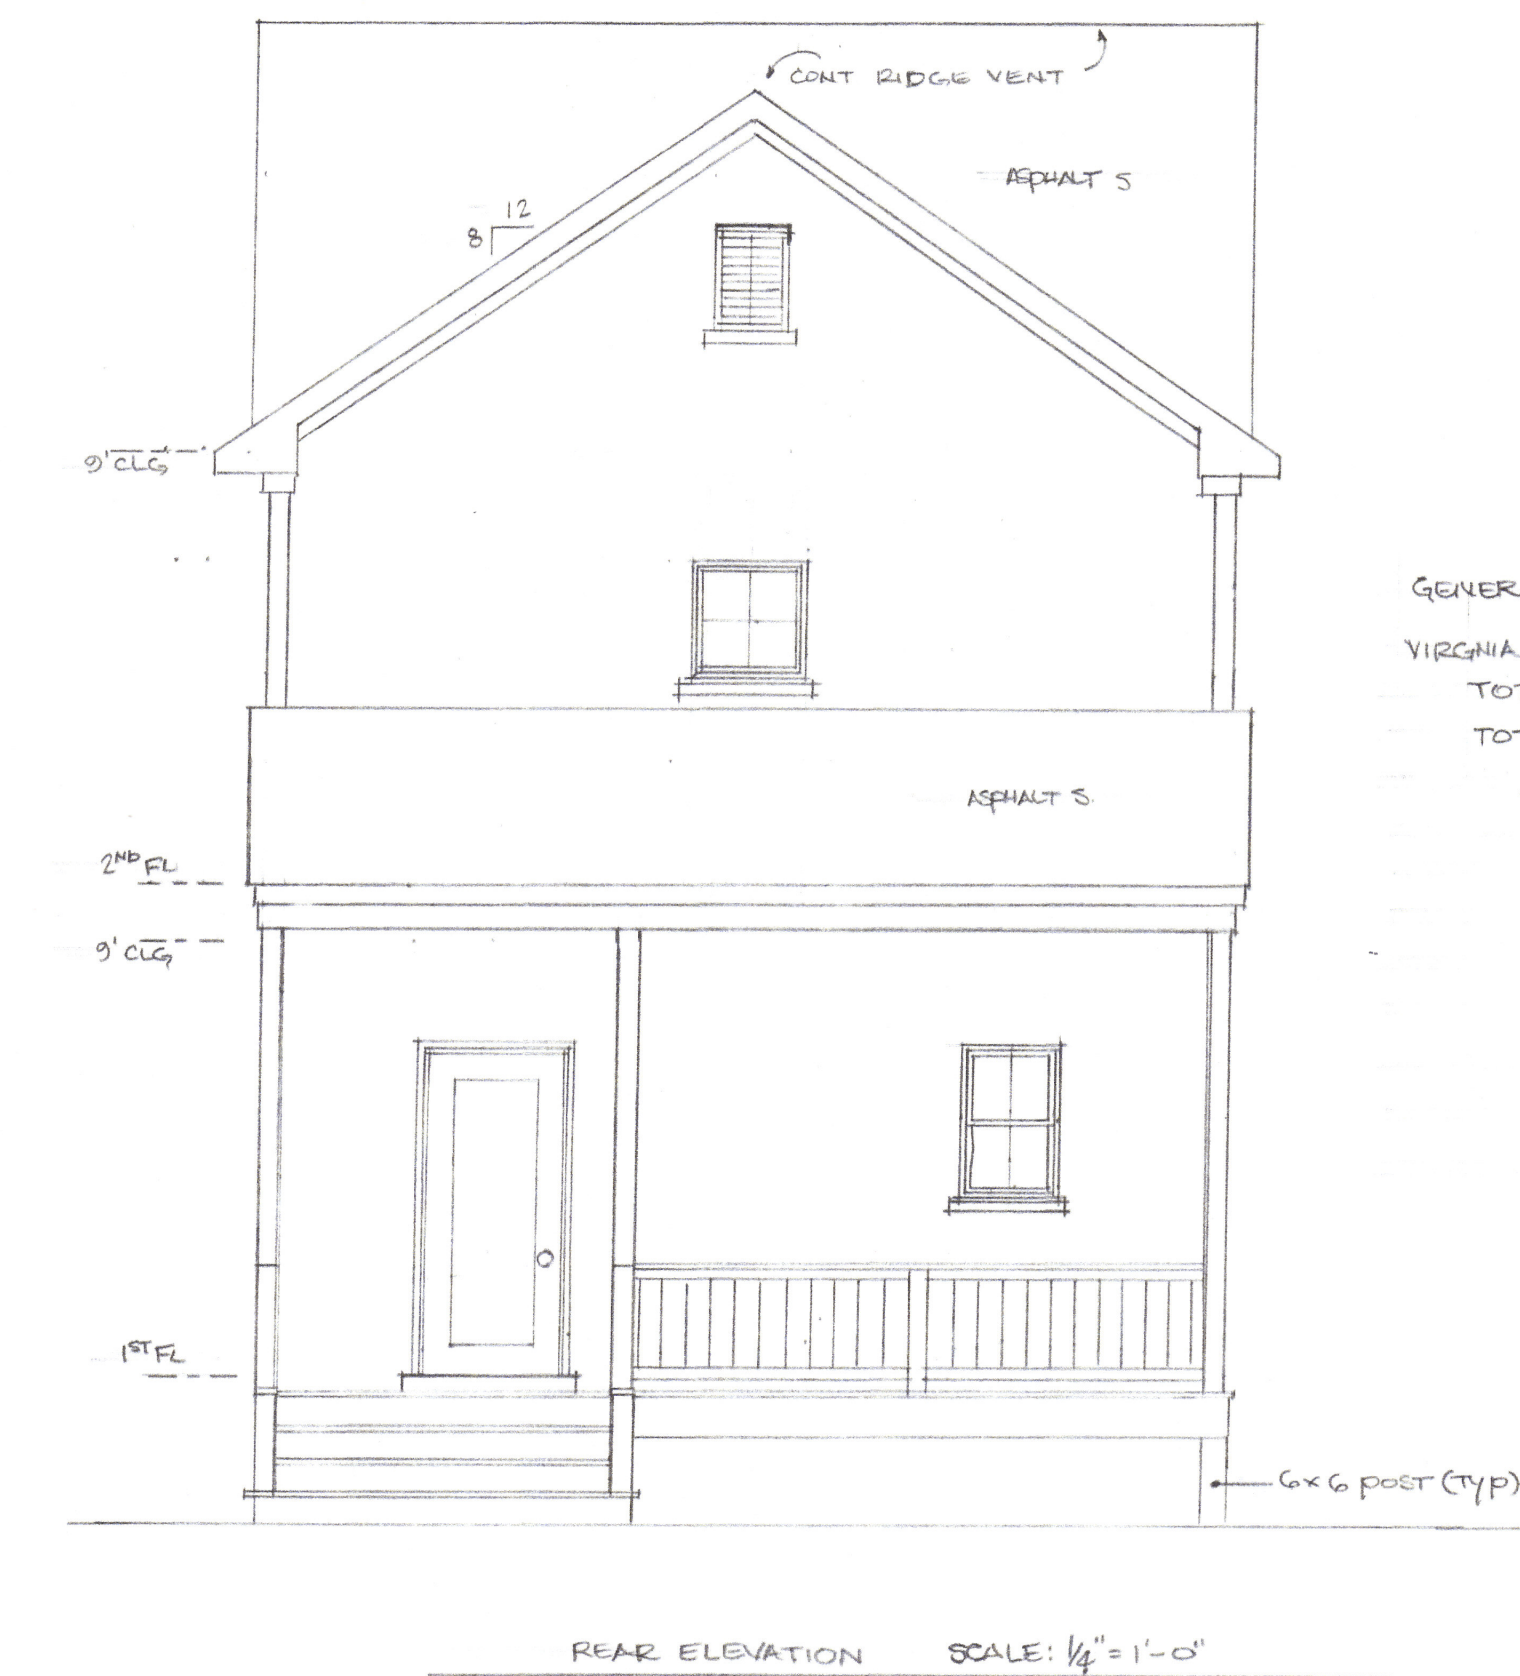
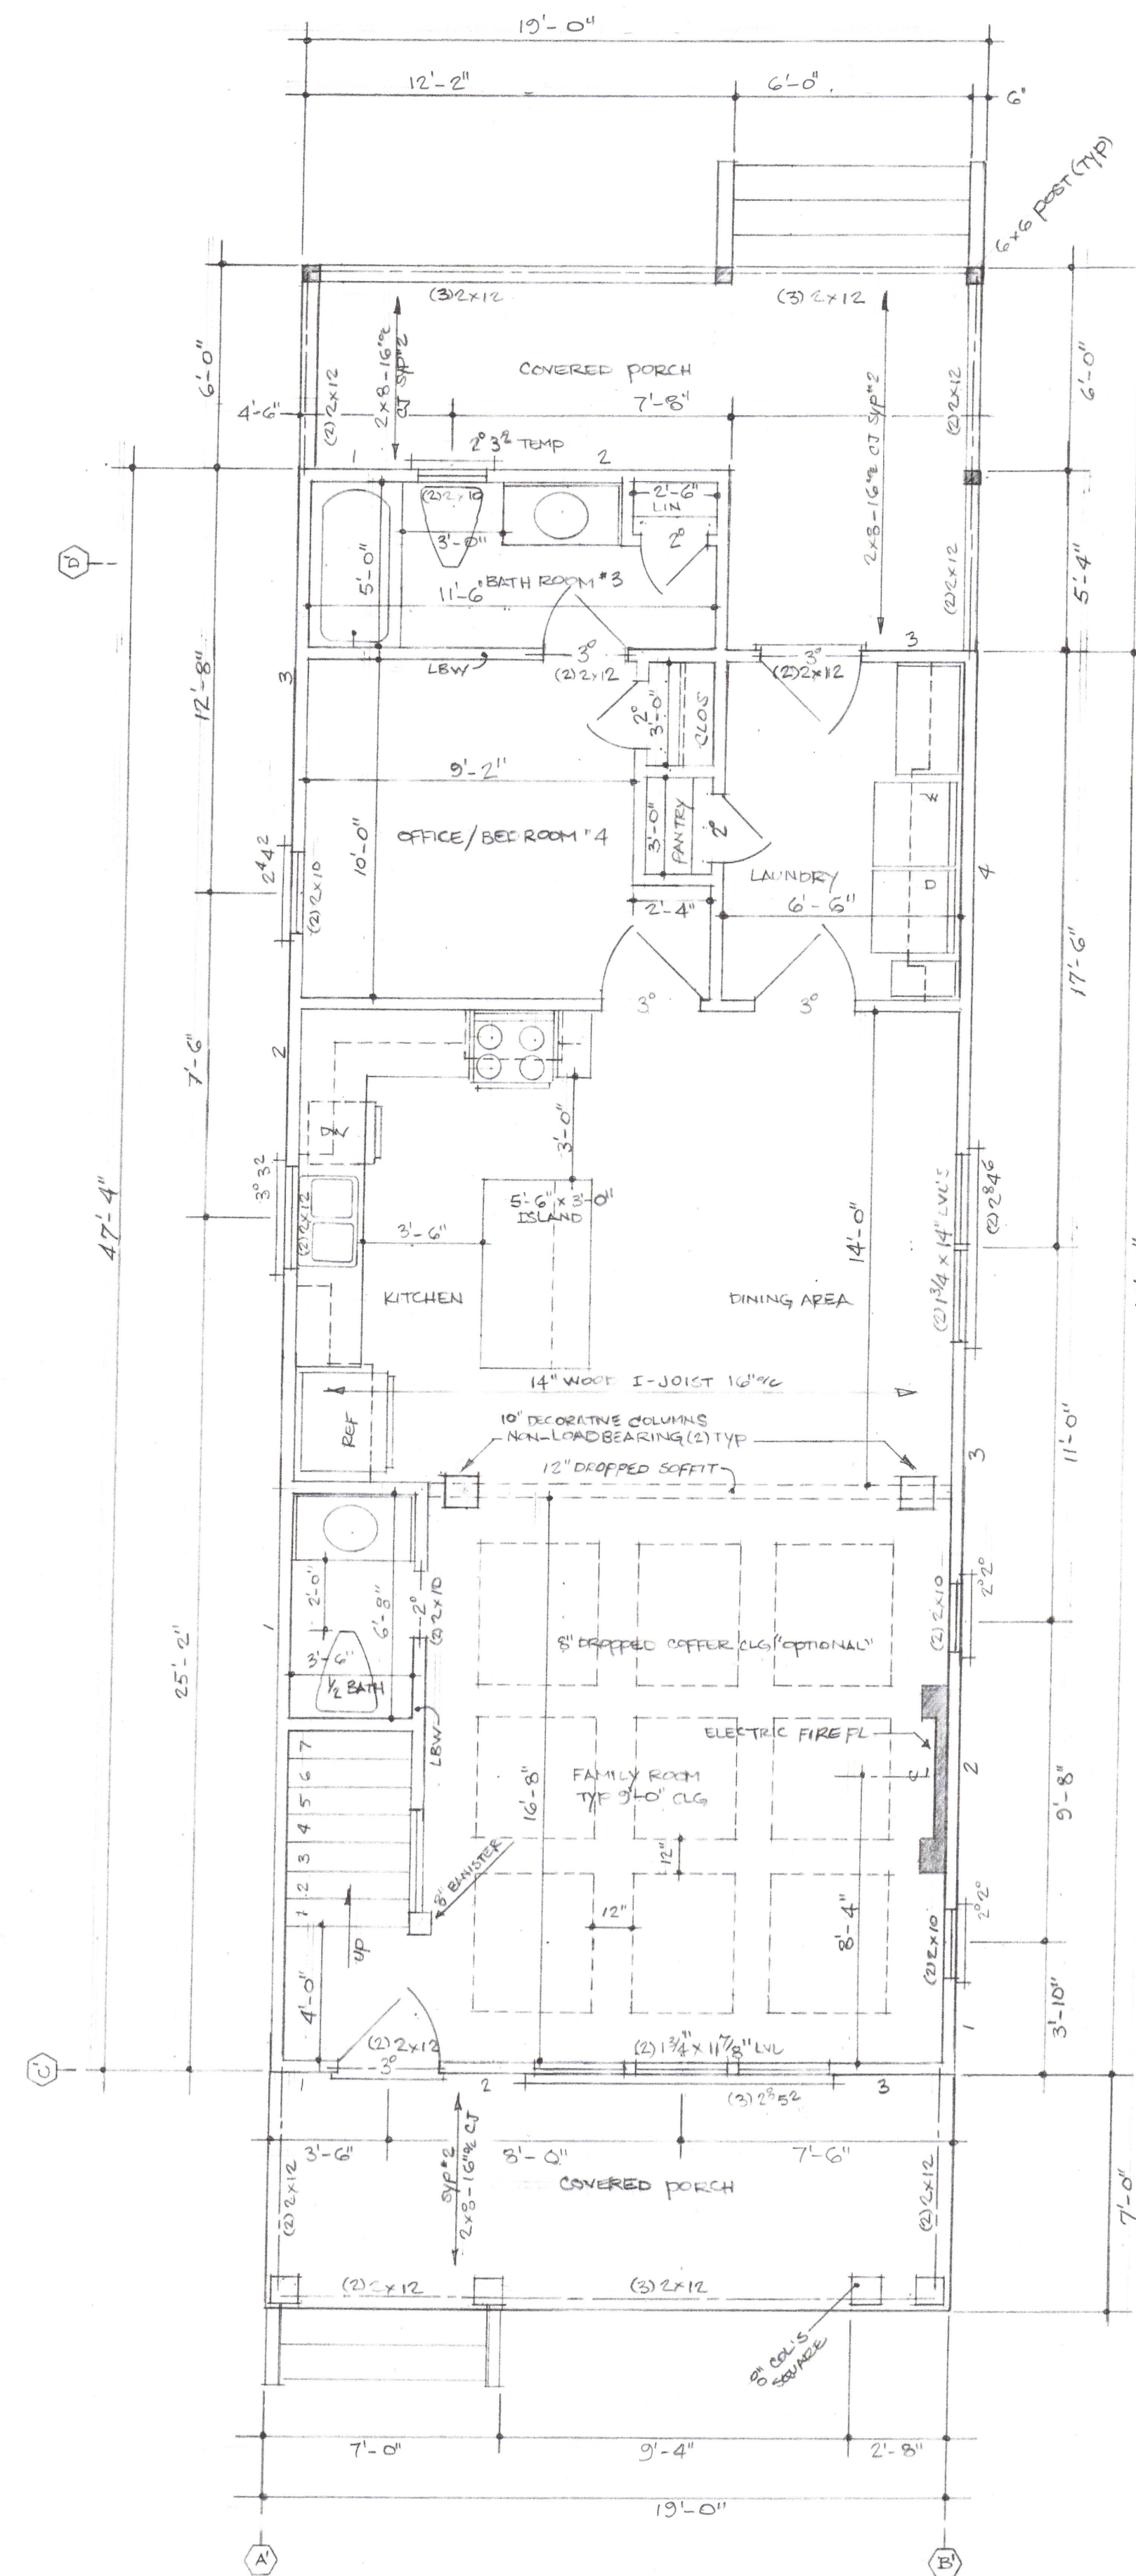


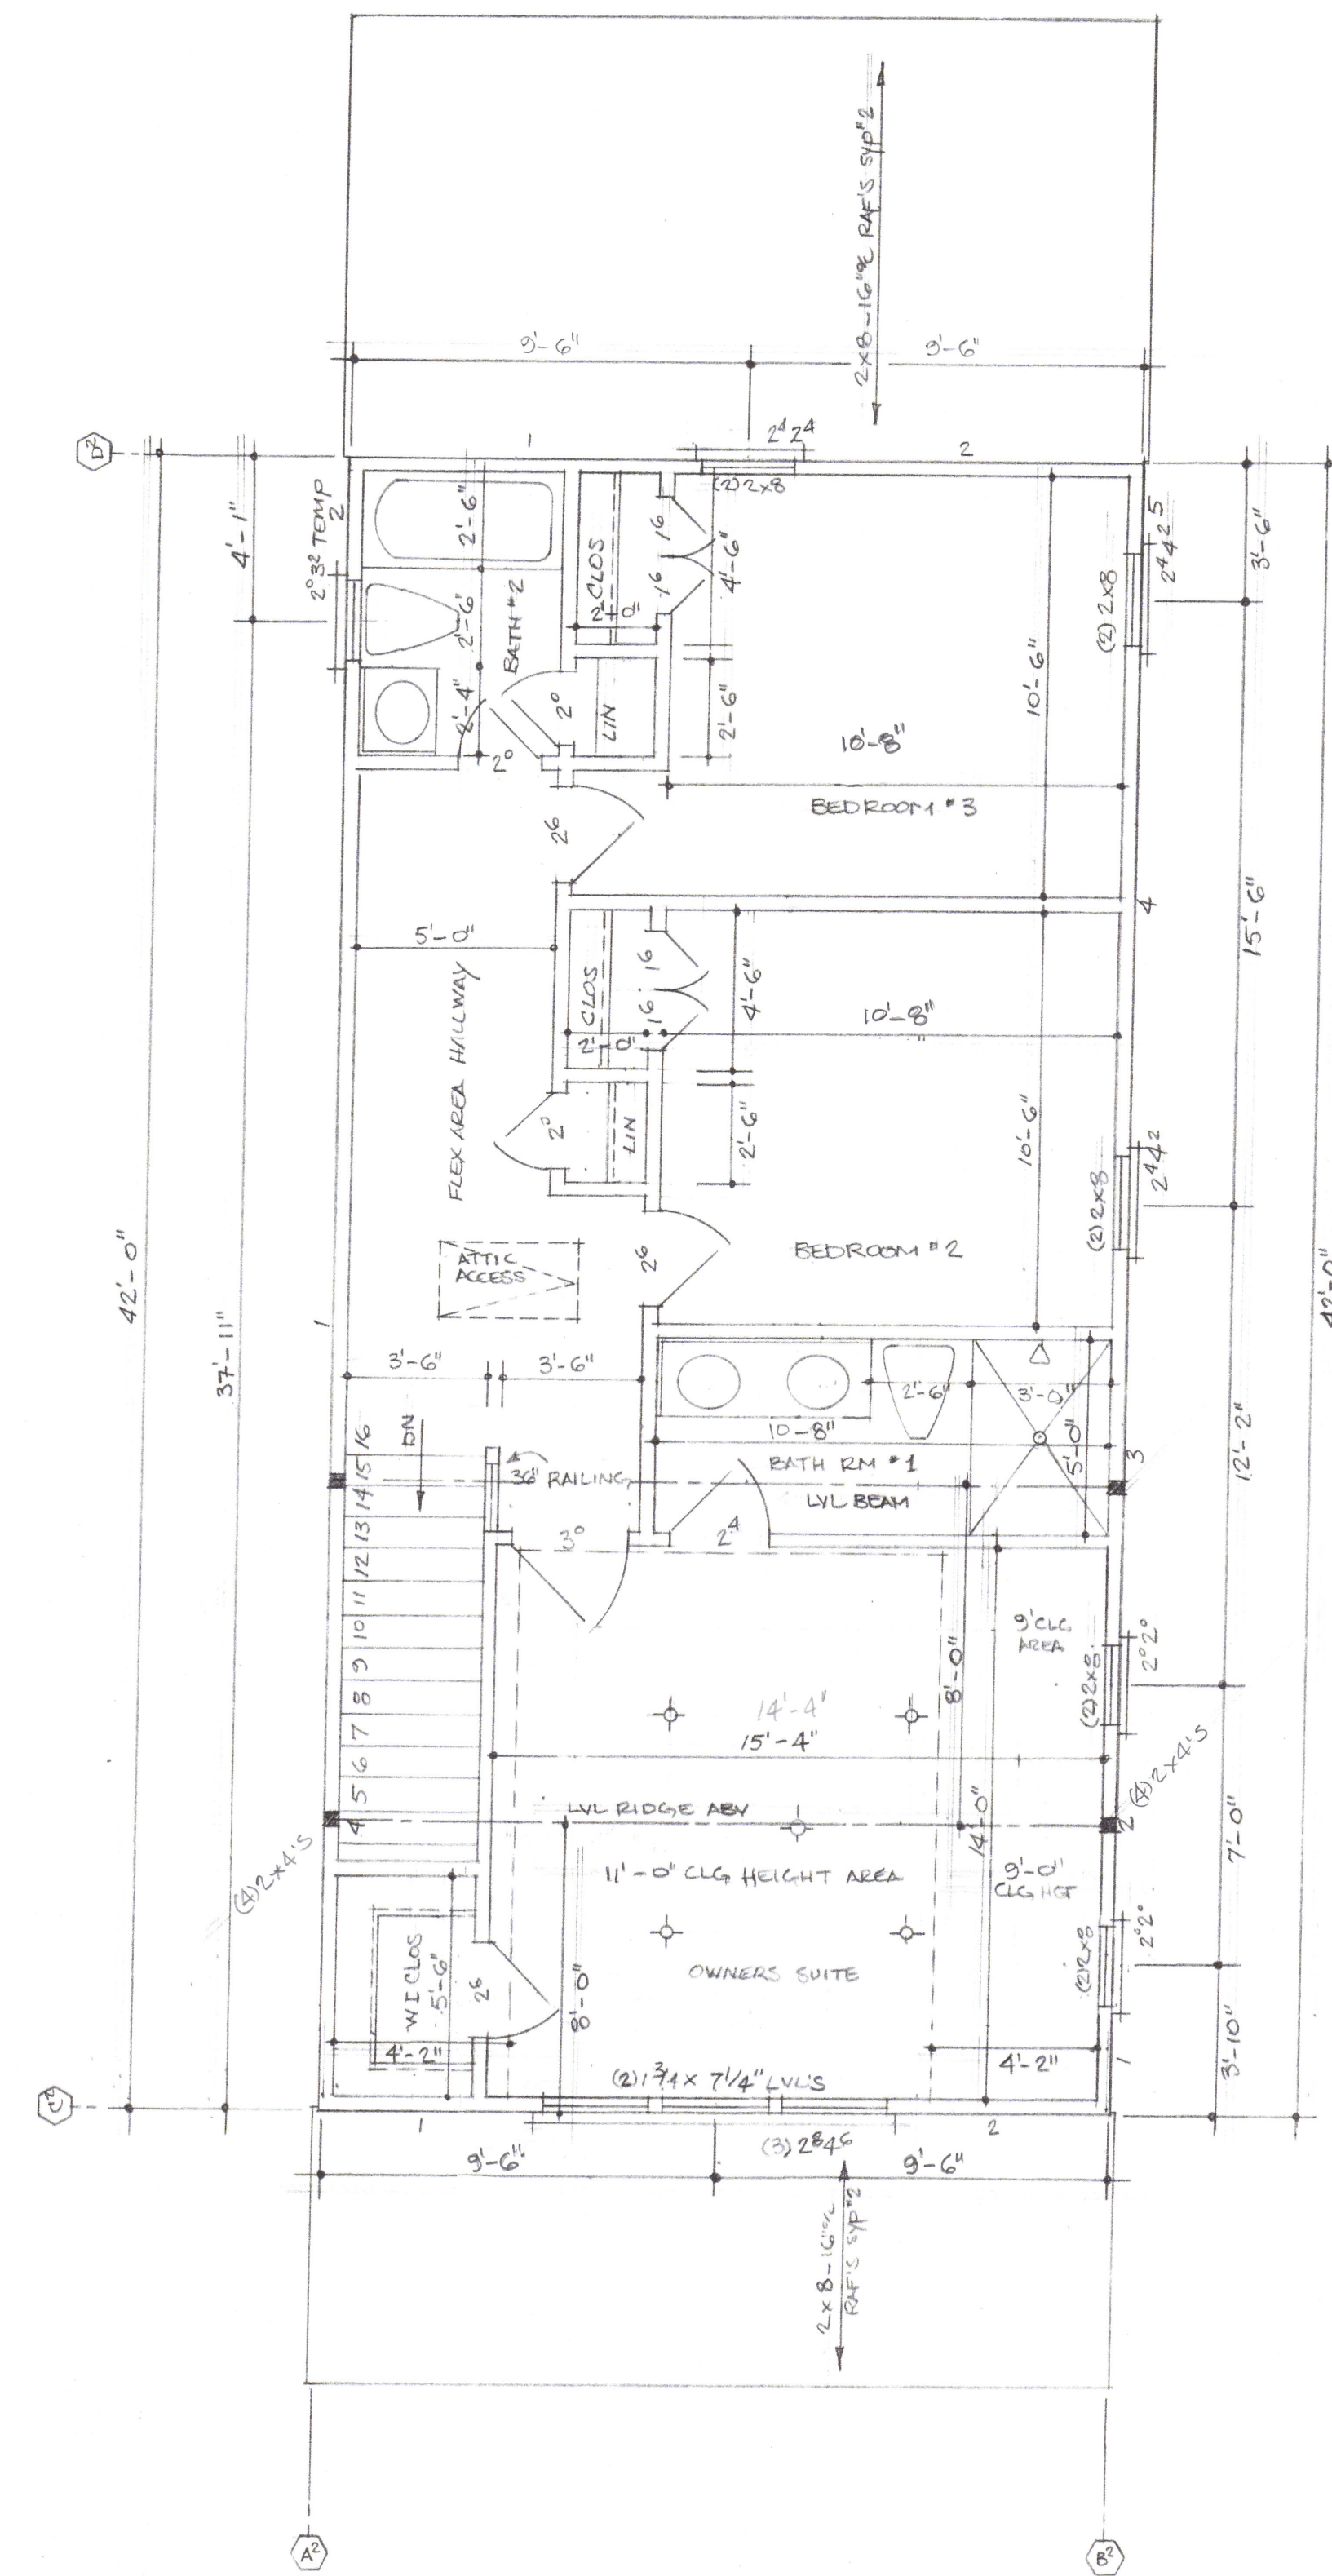


GENERAL NOTES:
VIRGINIA RESIDENT CODE 2015 EDITION
TOTAL 1,707.53 SF INTERIOR
TOTAL 300.00 SF UNFINISHED EXTERIOR


THE MIRACLE III MODEL			
SCALE	1/4" = 1'-0"	APPROVED BY	DRAWN BY
DATE	7/10/2024	REVIEWED BY	TRP
PARKERS UNIQUE DESIGNS (604) 633-0733			
DRAWING NUMBER			1 OF 4

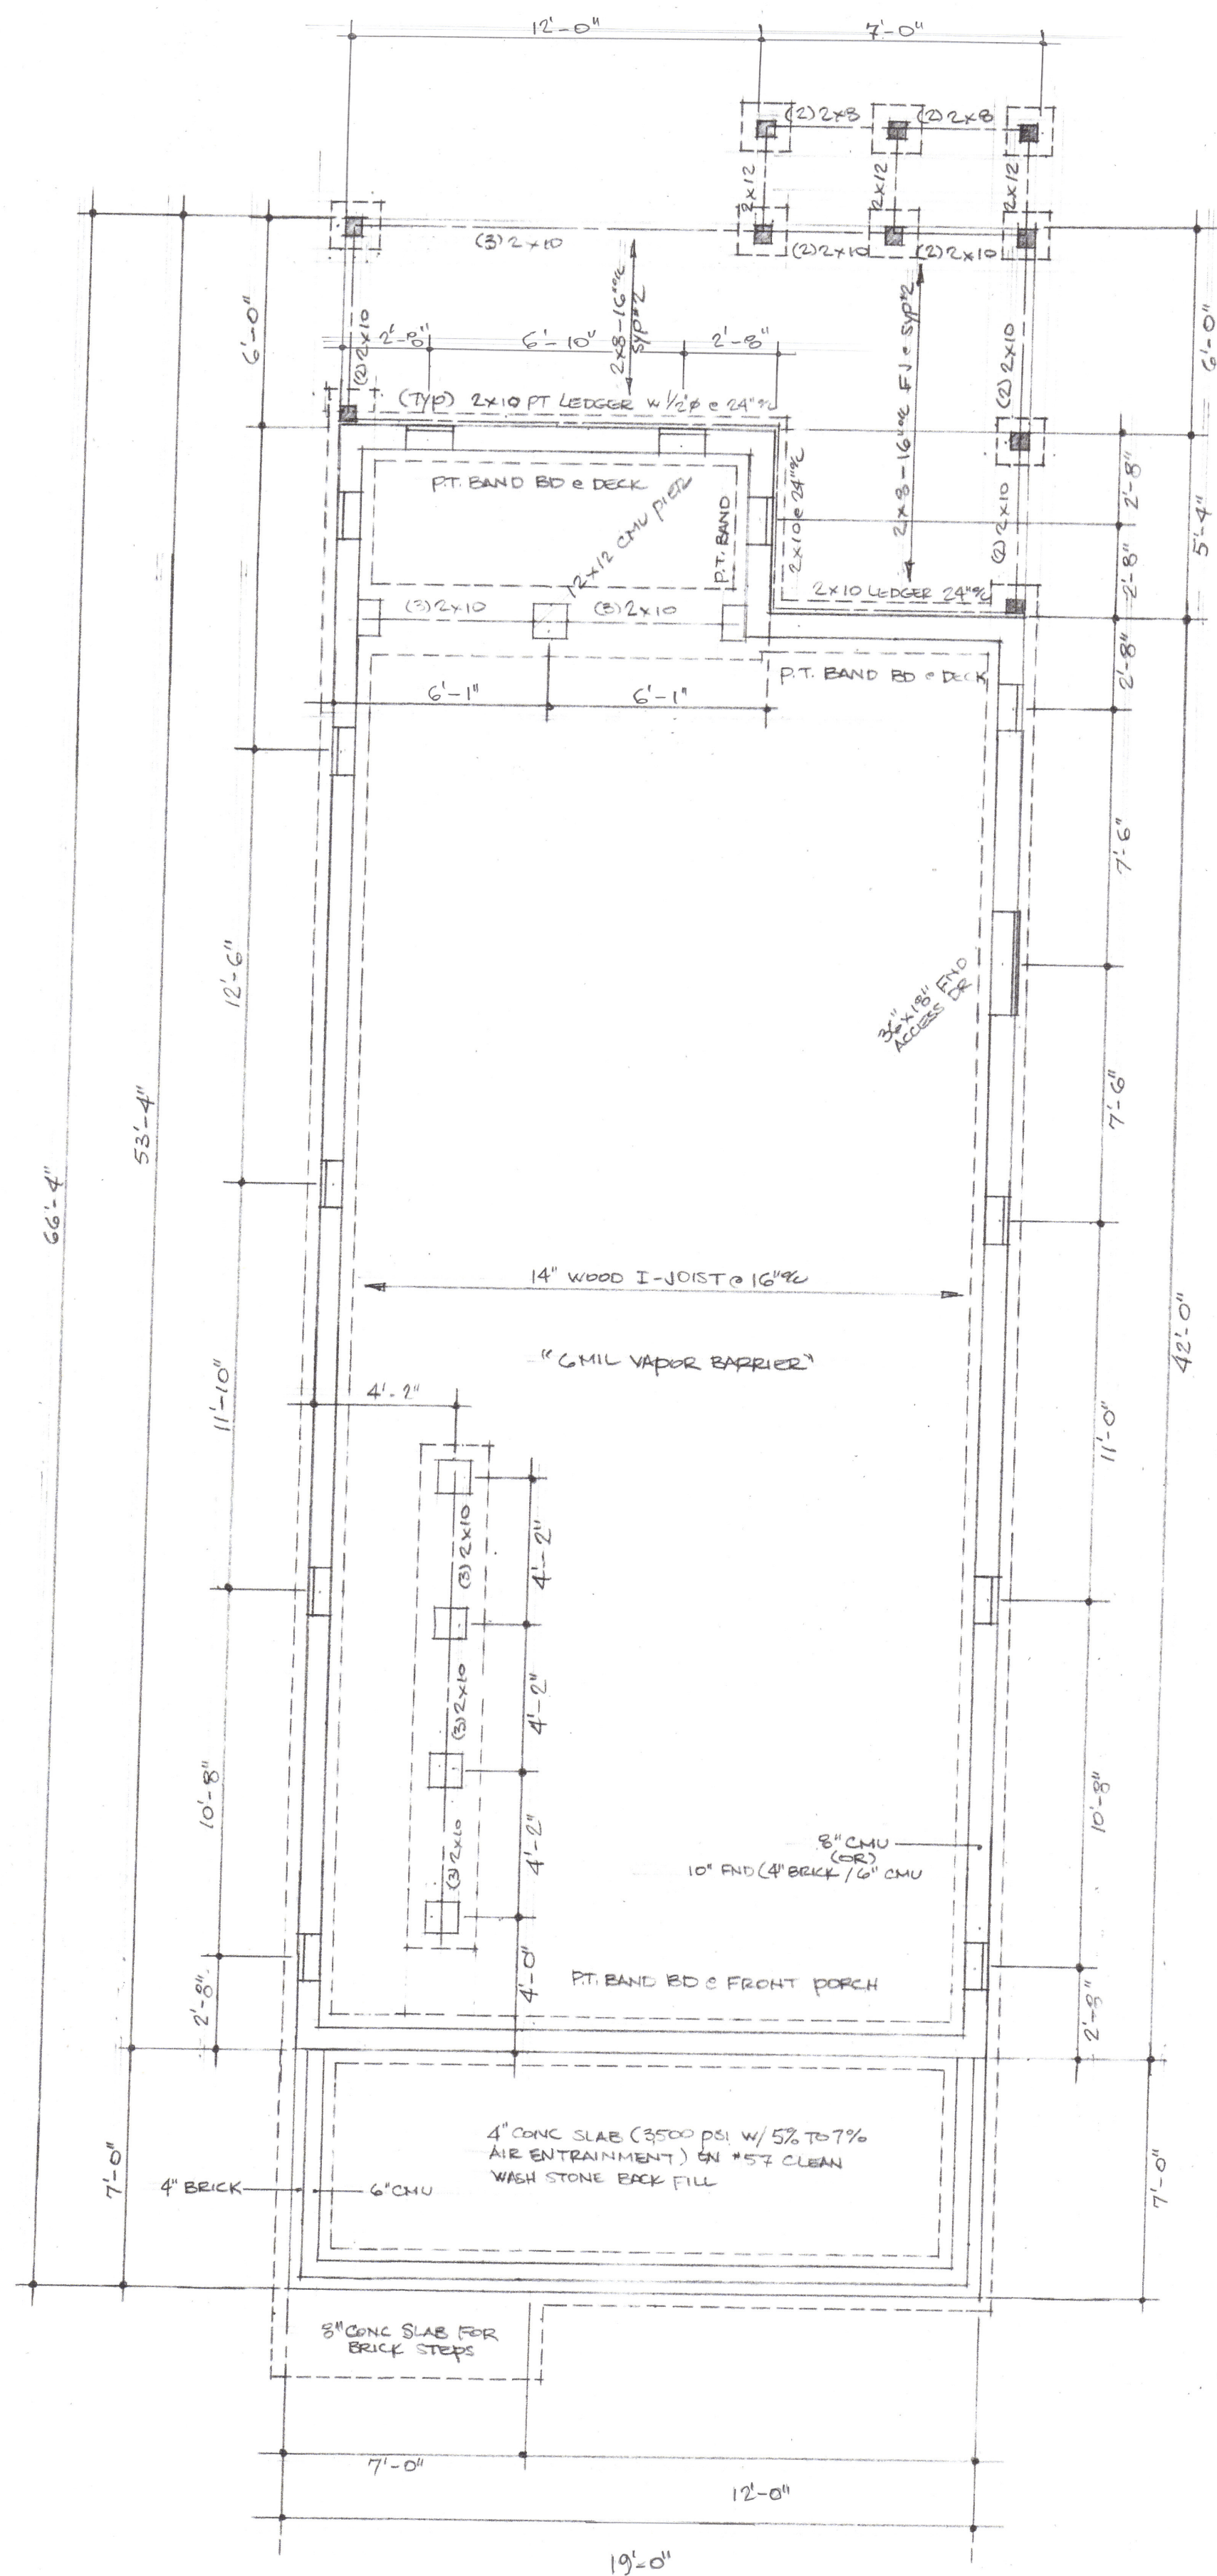

THE MIRACLE III MODEL		
SCALE	$1/4" = 1' - 0"$	APPROVED BY:
DATE	7/10/2004	DRAWN BY TRP
		REVISED
		DRAWING NUMBER
		2 of 4

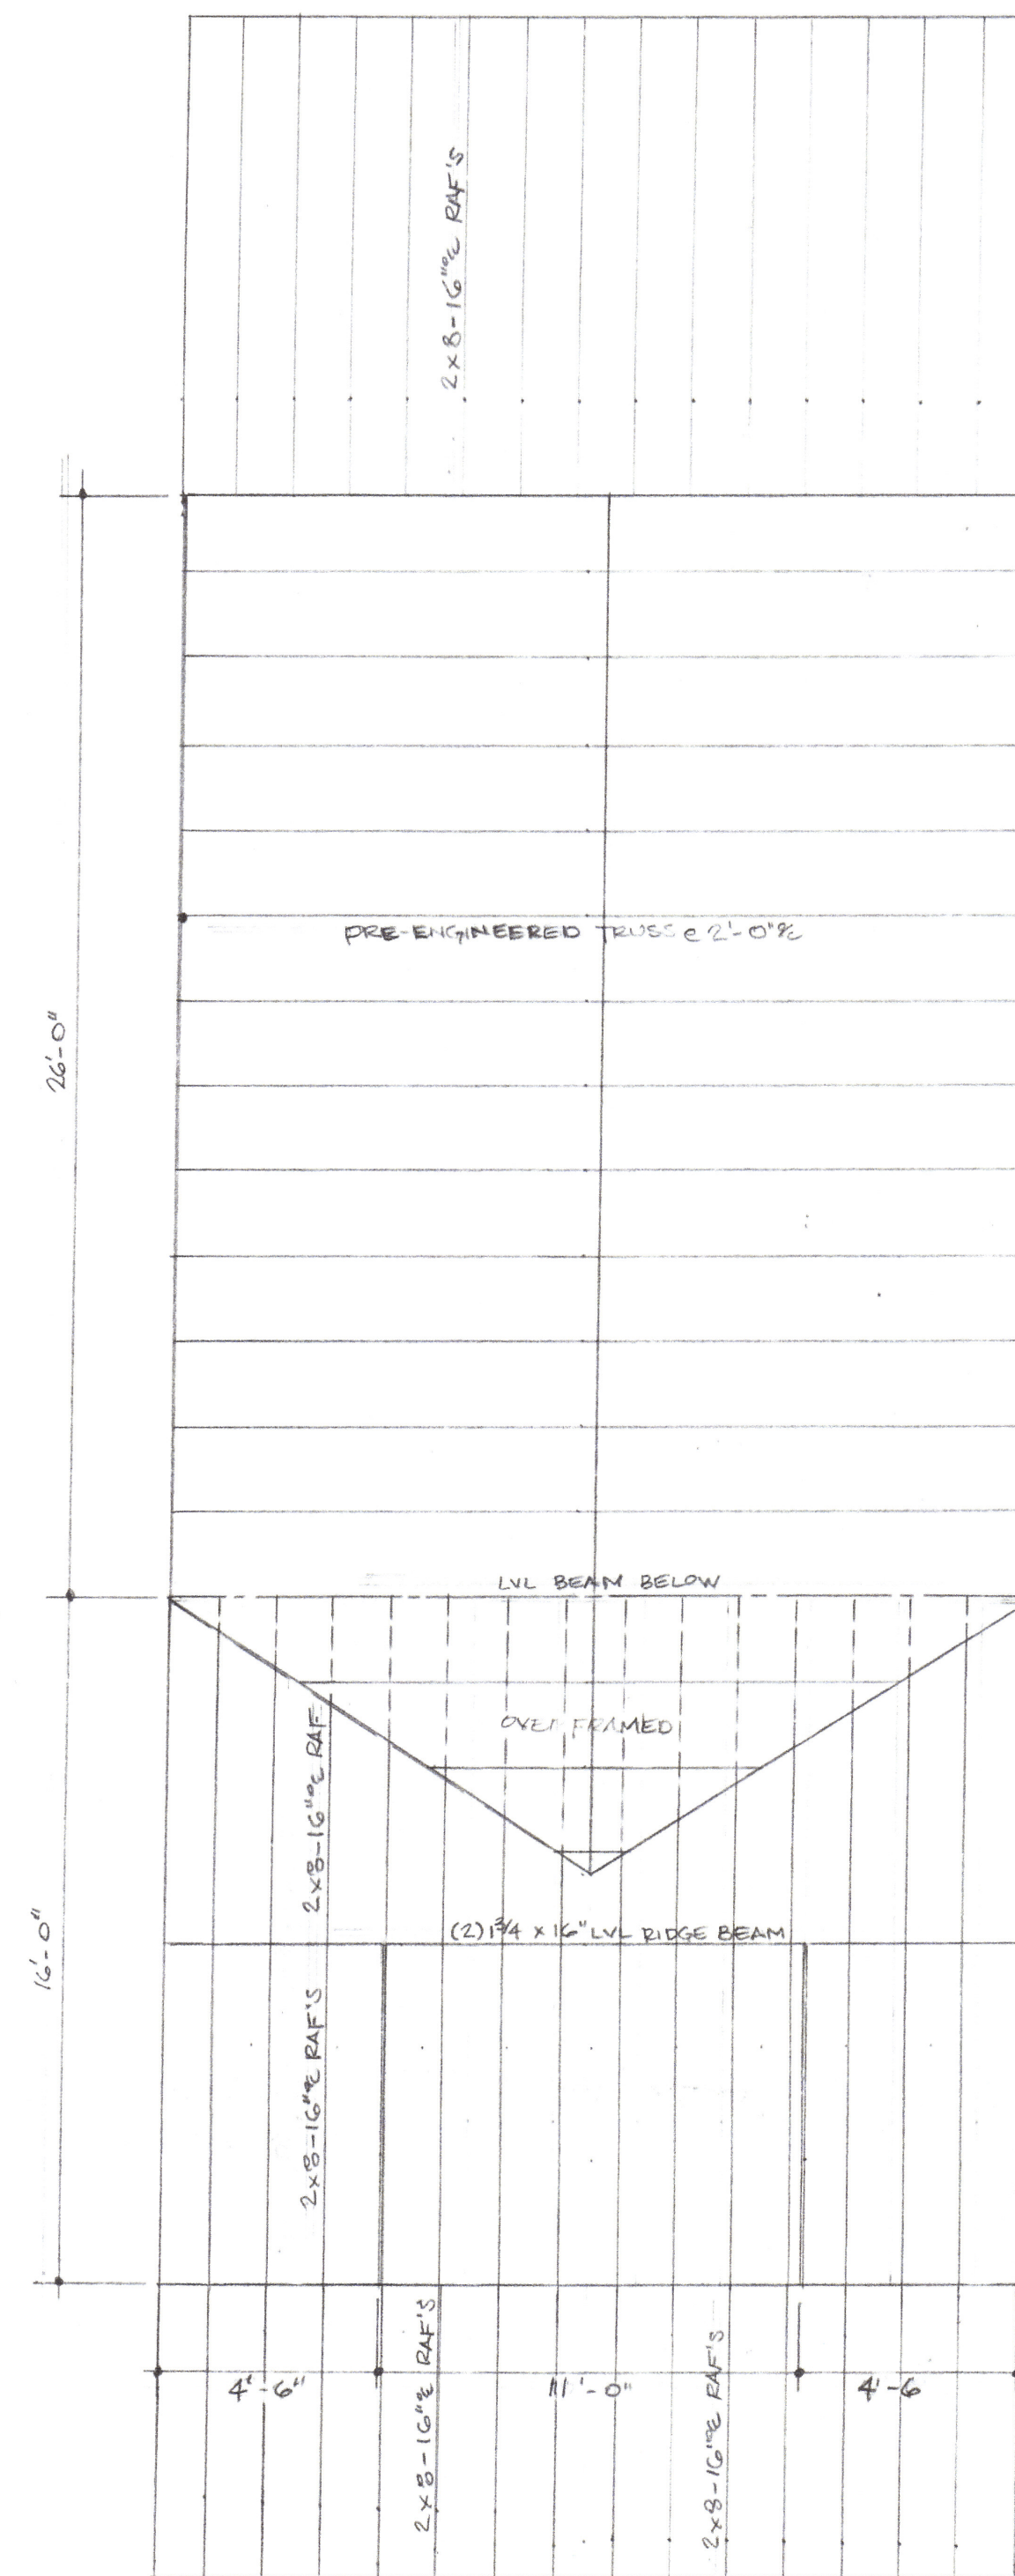

ROOF FRAMING PLAN SCALE: 1/4" = 1'-0"

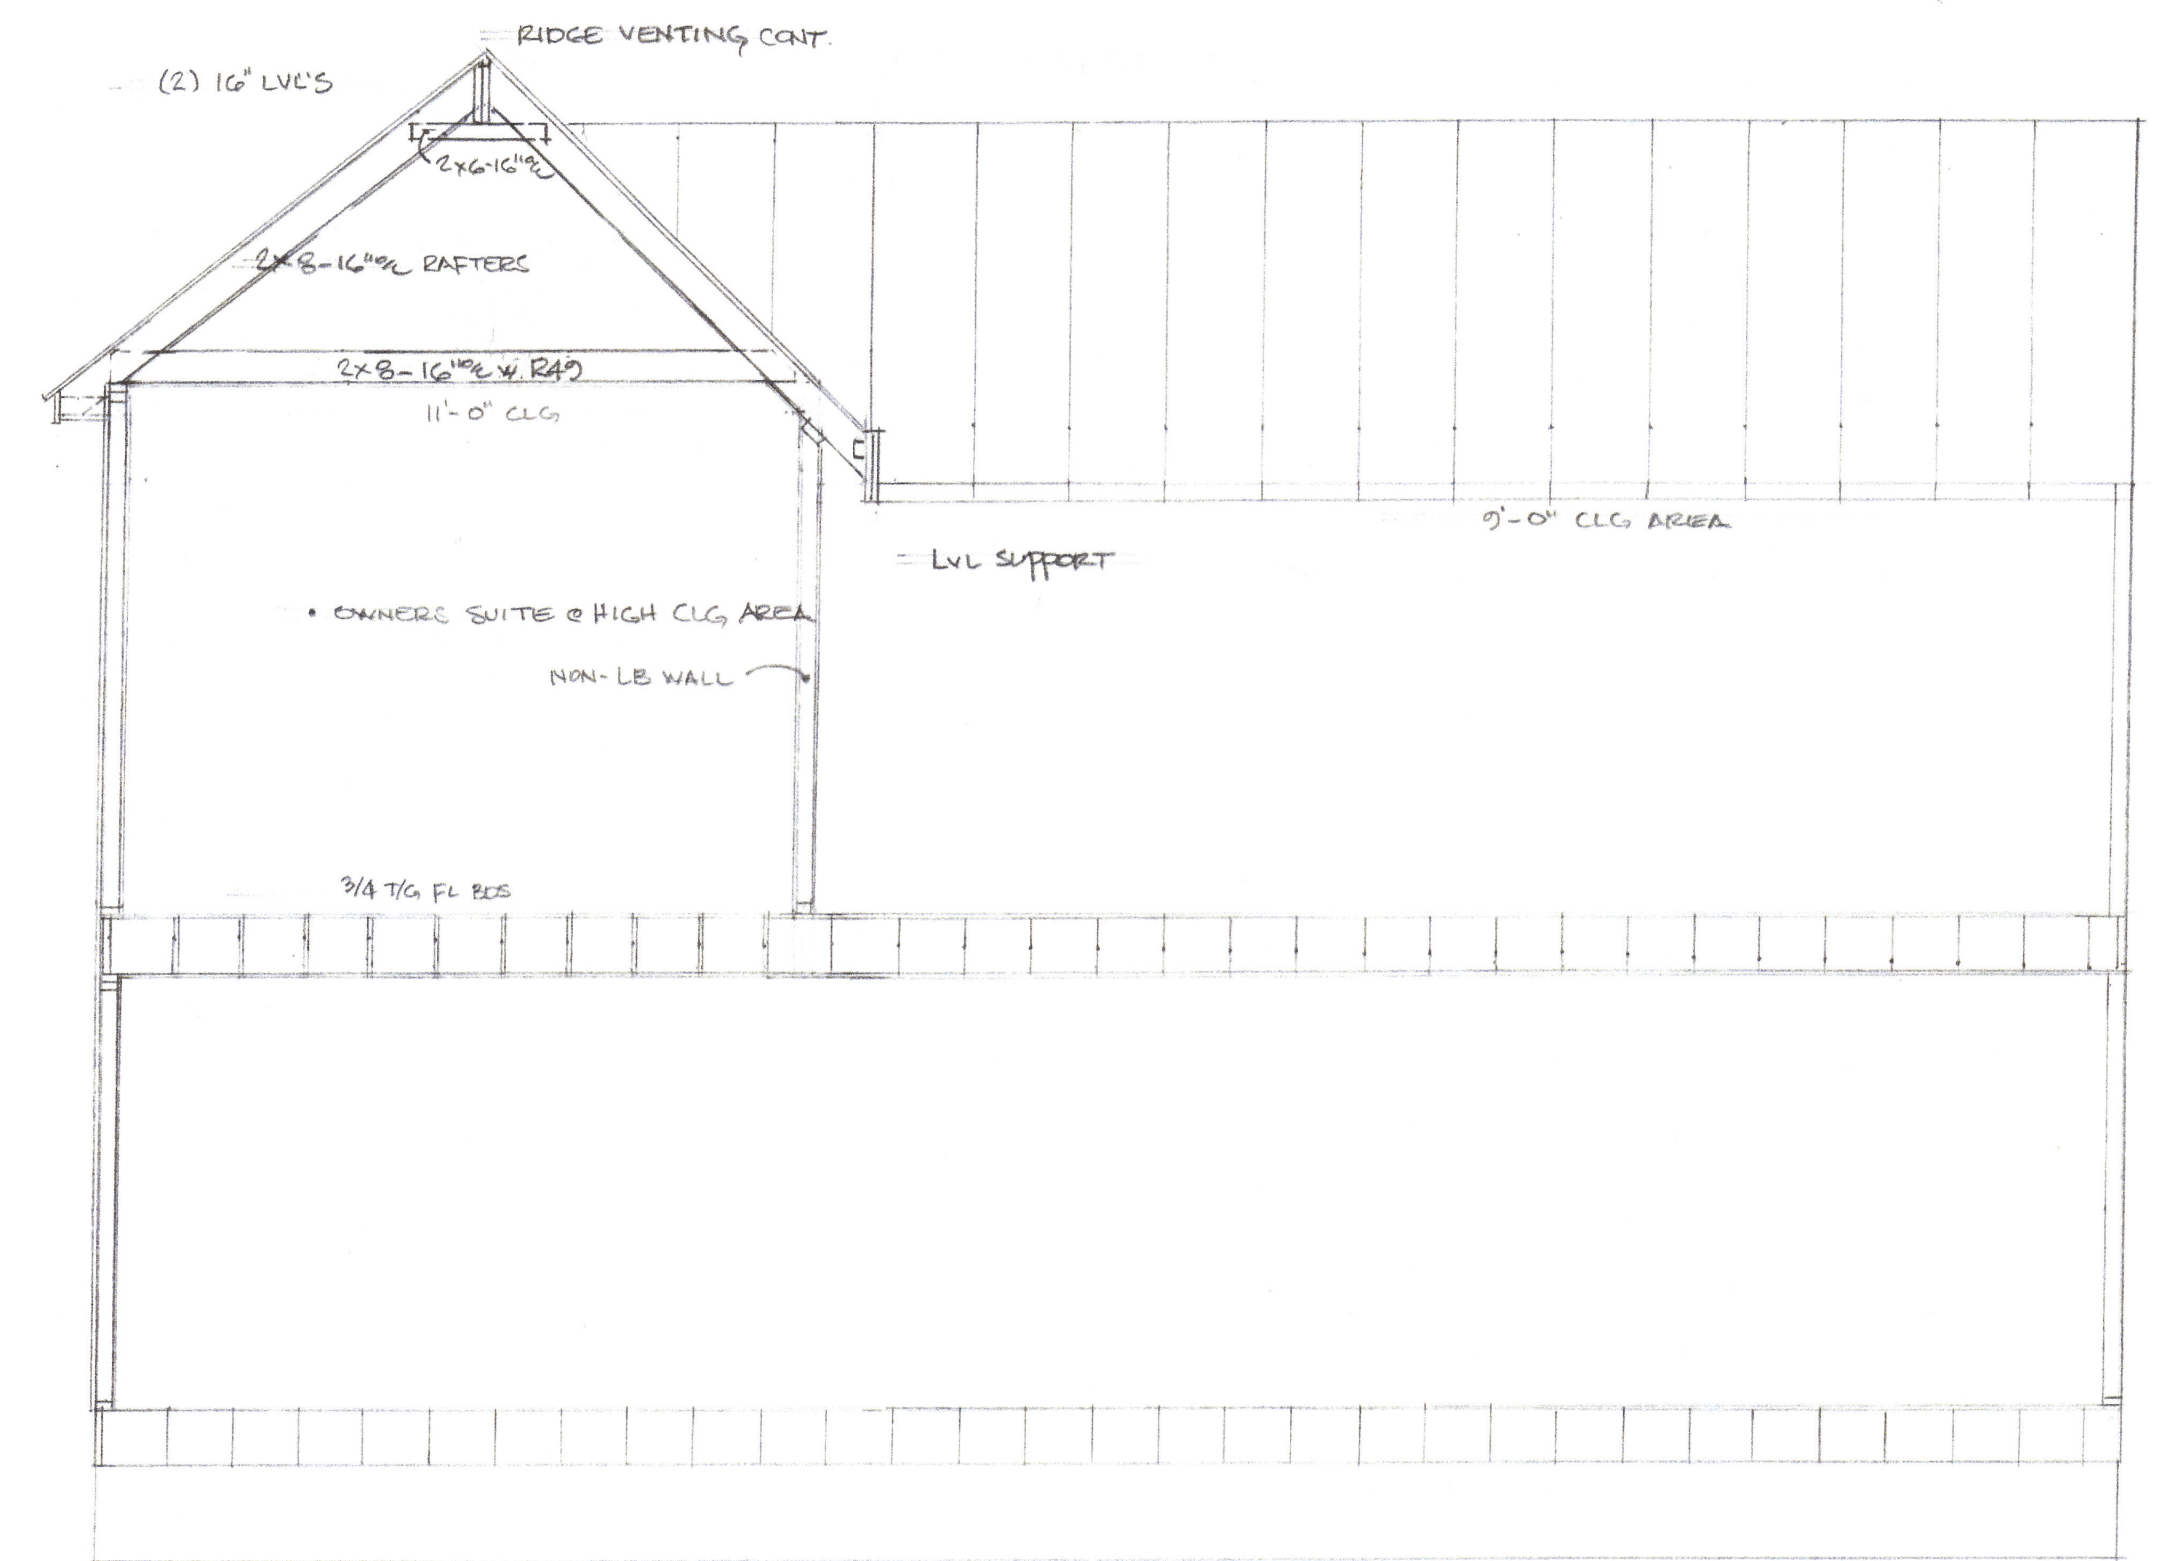

SECTION VIEW SCALE: 1/4" = 1'-0"

THE MIRACLE III MODEL			
SCALE: 1/4" = 1'-0"	APPROVED BY:	DRAWN BY: TRP	
DATE: 7/10/2024		REVISED:	
		DRAWING NUMBER:	
		4 OF 4	