




NOTES: THIS PROPERTY IS LOCATED IN F.E.M.A. FLOOD ZONE "X".
 CURRENT OWNER: INA IBYE SAKA ID 20020-20014
 TELEPHONE AND CATV SERVICES ARE UNDERGROUND

PID: S0000201040
 WILSON E. SHANNON ETAL

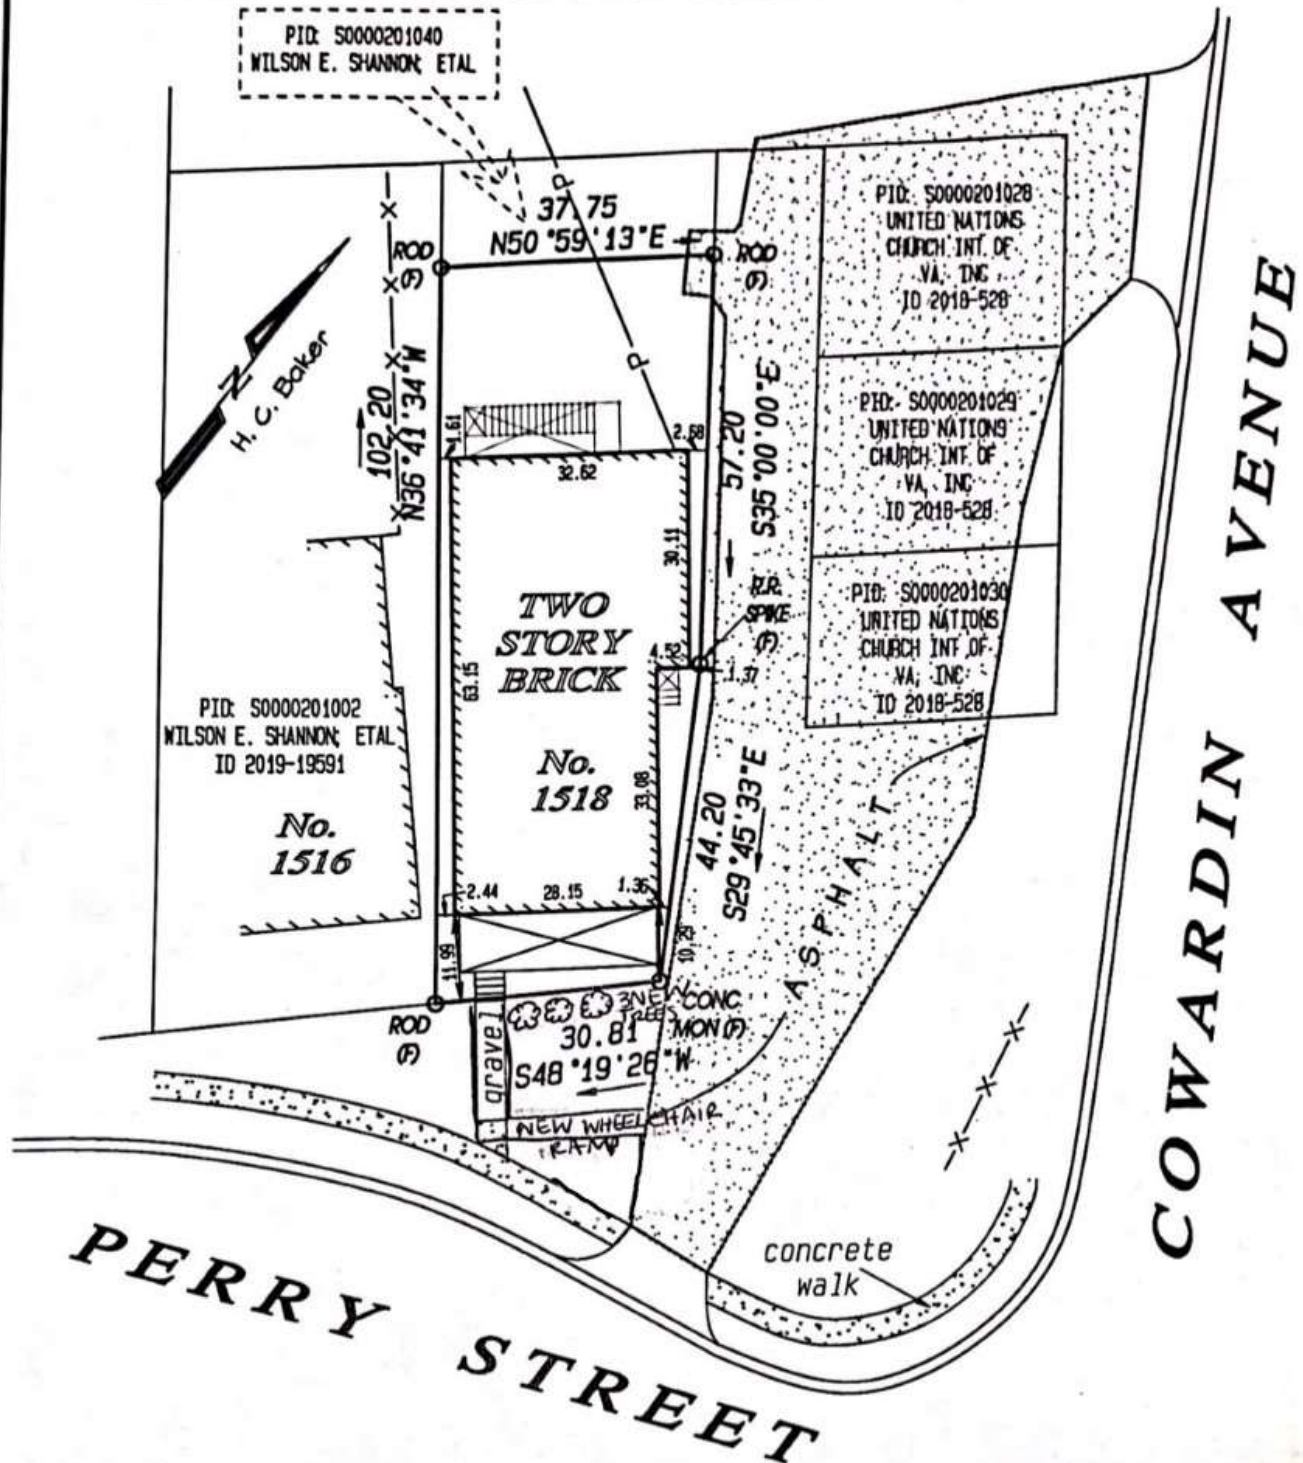

SITE PLAN

Original: 11/2020,
 Amended: 2/12/21, (sign removed, no parking proposed)

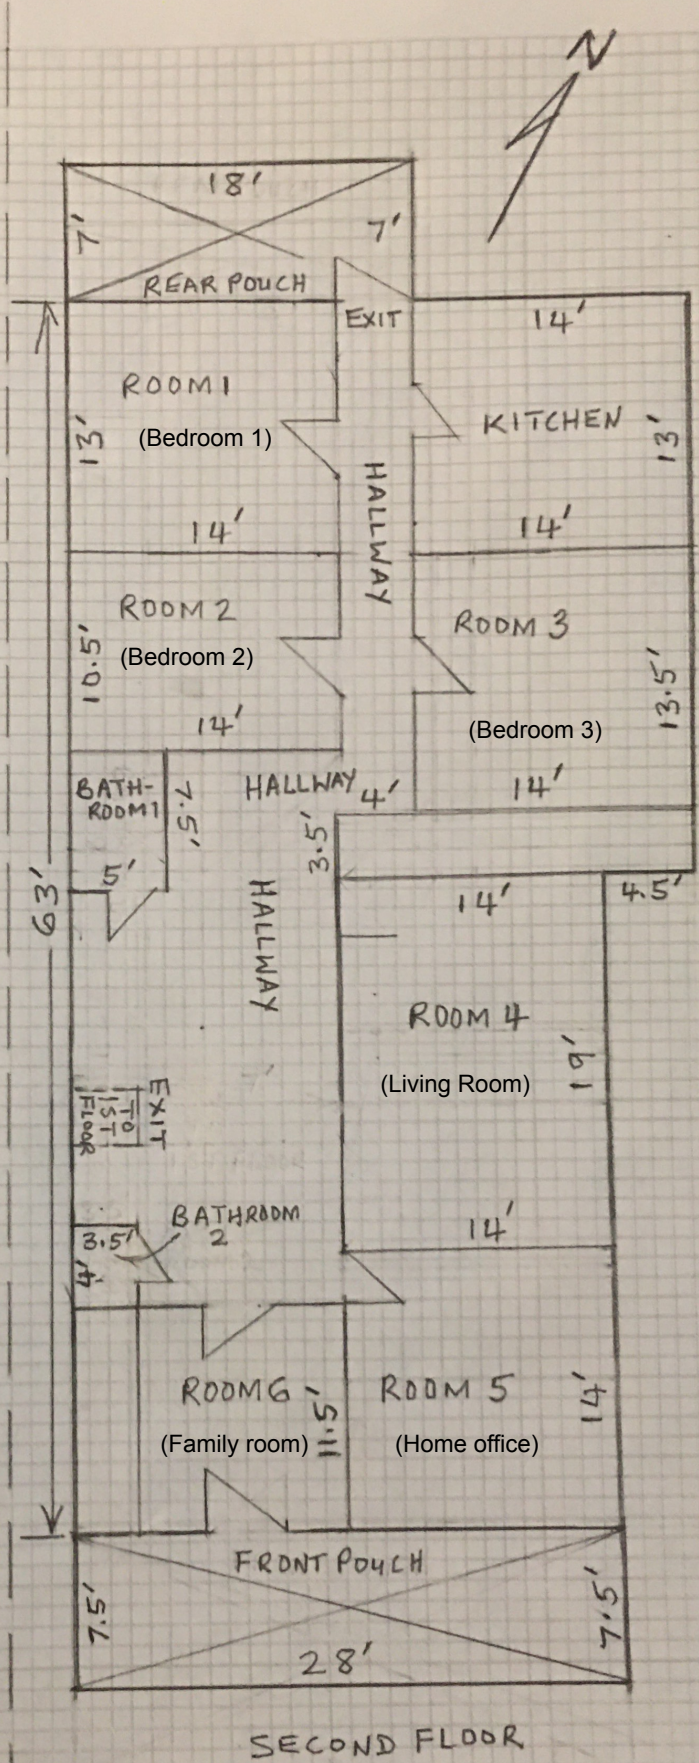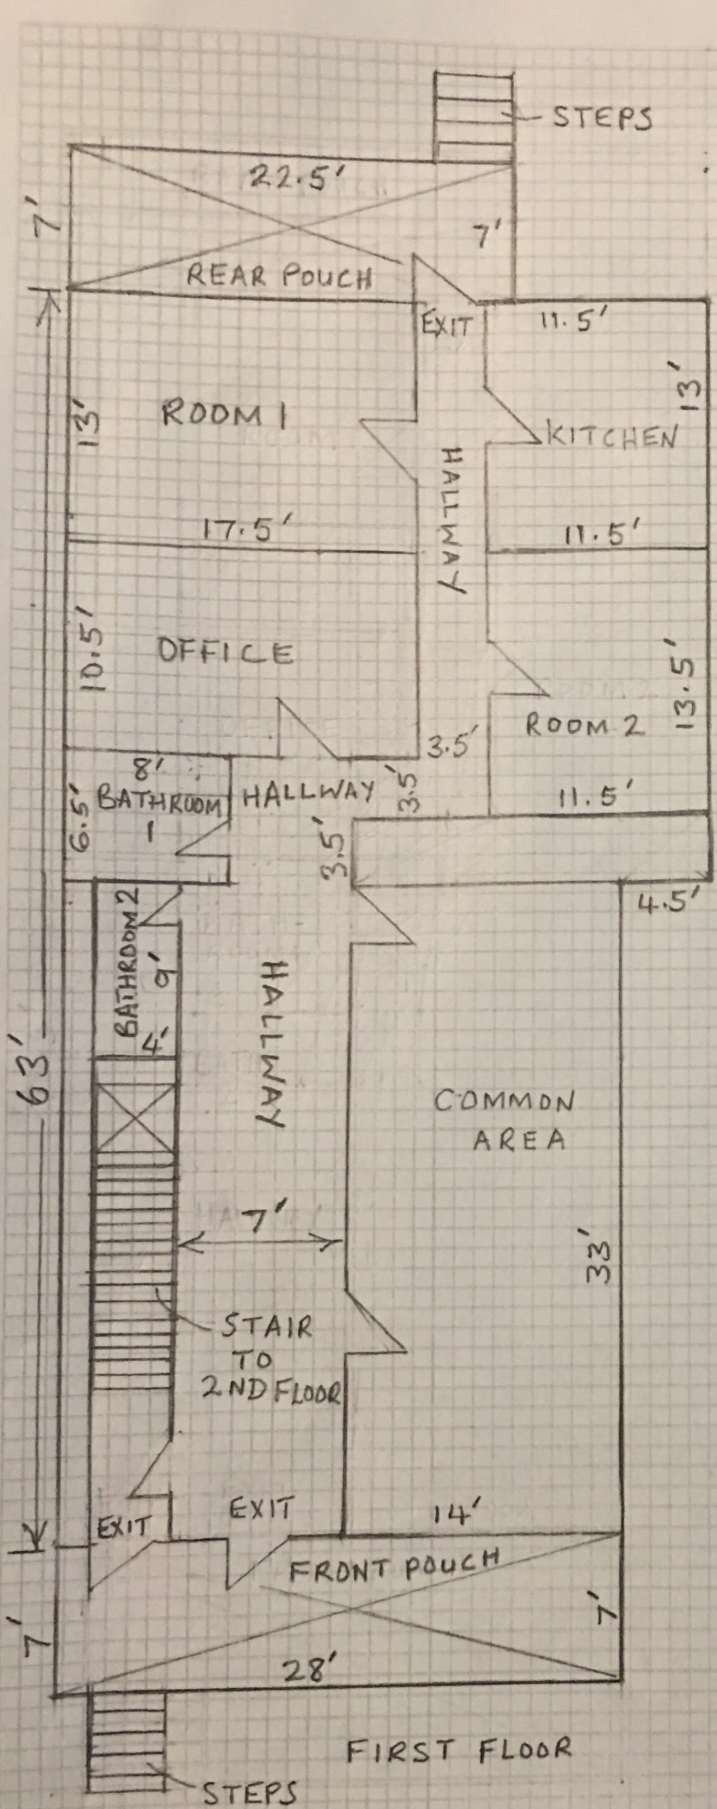

TO PERRY STREET

FLOOR PLAN OF 1518 PERRY ST., RICHMOND, VA
 ENGINEER'S SCALE: 1" = 10'
 DRAWN BY ANTHONY SAKA, P.E.
 12/20/20