EXISTING CONDITIONS
Drawn by: Harry Pye
Date: March 1, 2015
SHEET 1

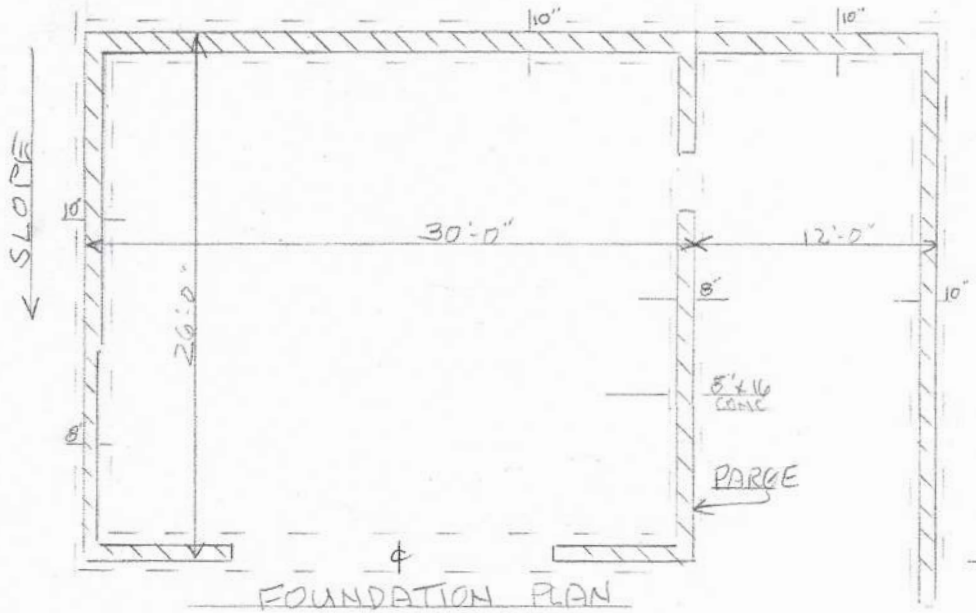

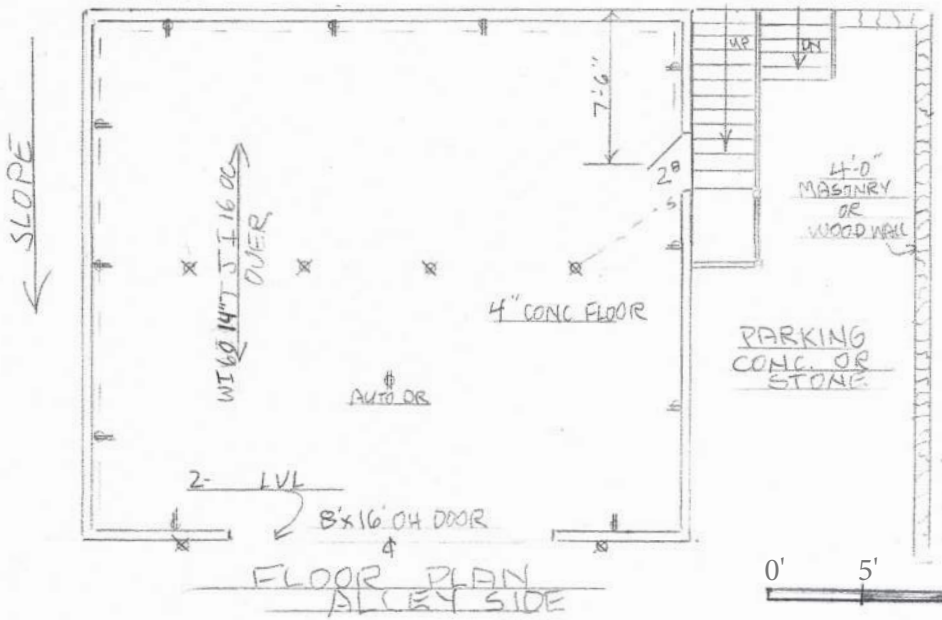

0' 5' 15'
SCALE 1/4" = 1'-0"

UNLIMITED RENOVATION
617 ALBEMARLE ST
700 SF GARAGE

FLOOR PLAN
Drawn by: Harry Pye
Date: March 1, 2015

SHEET 2

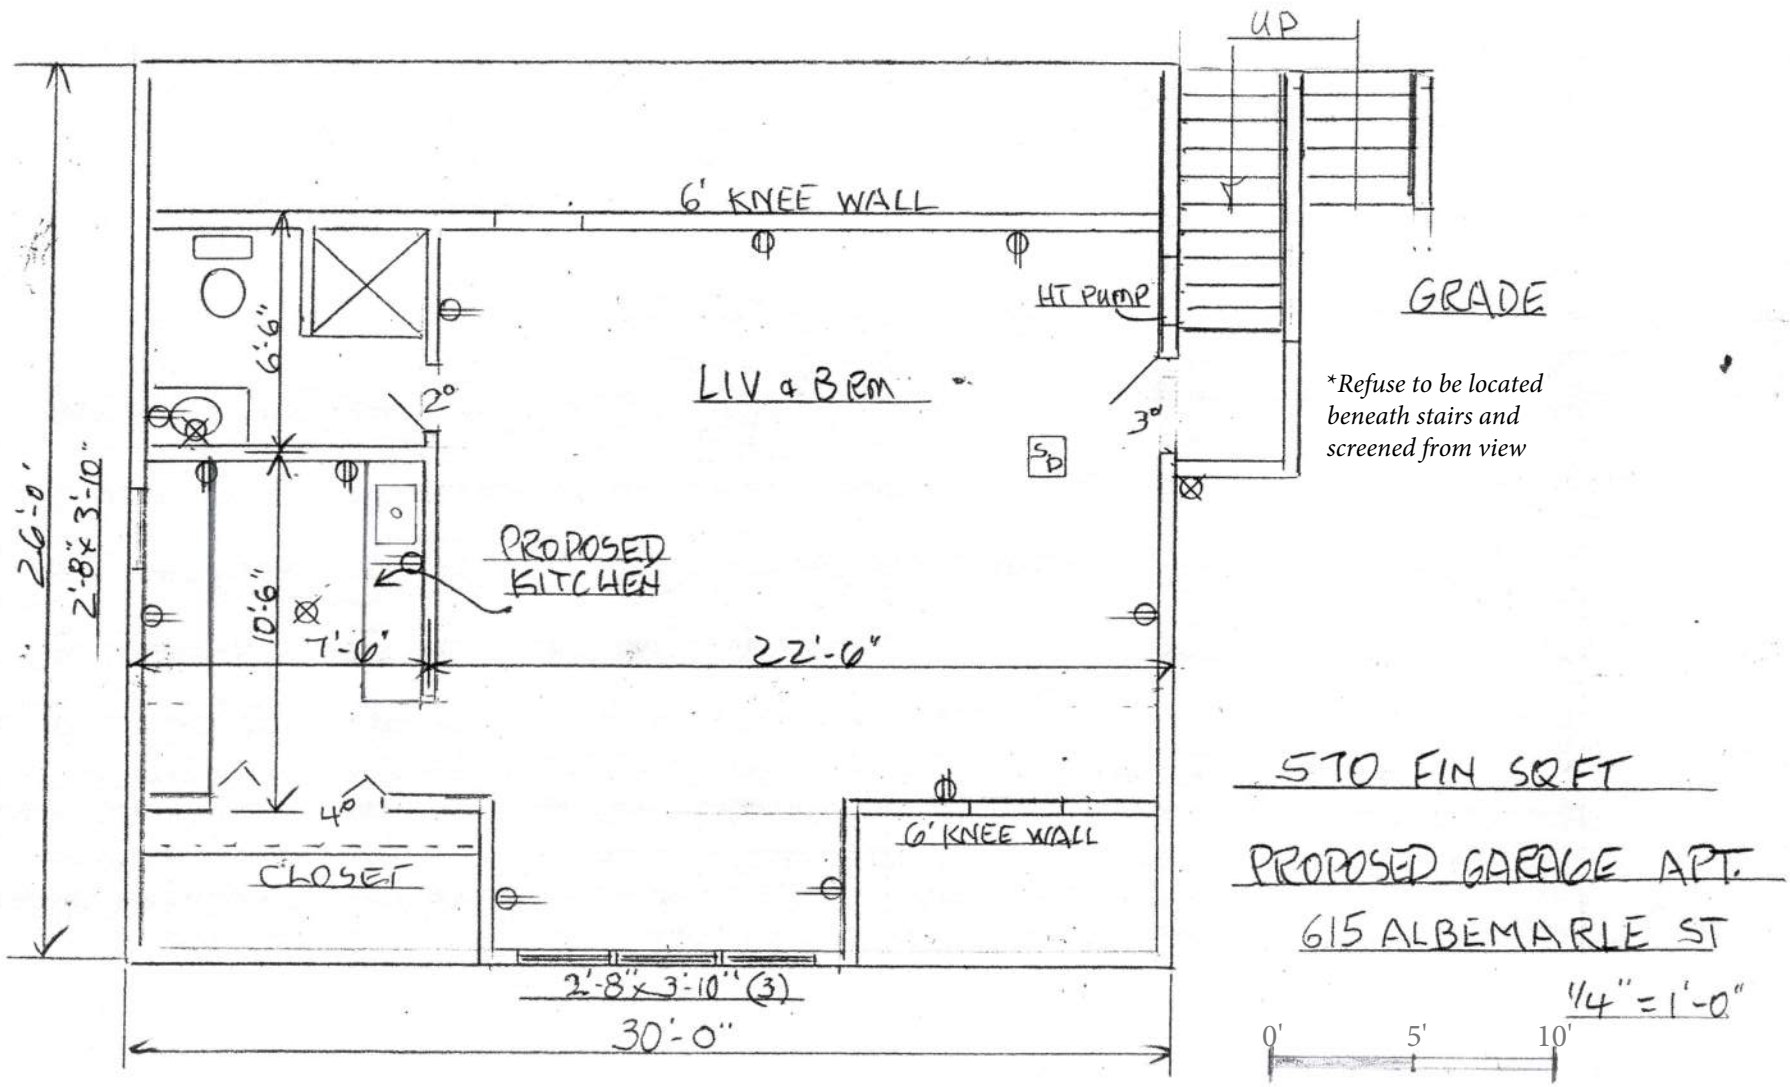

**Refuse to be located beneath stairs and screened from view*