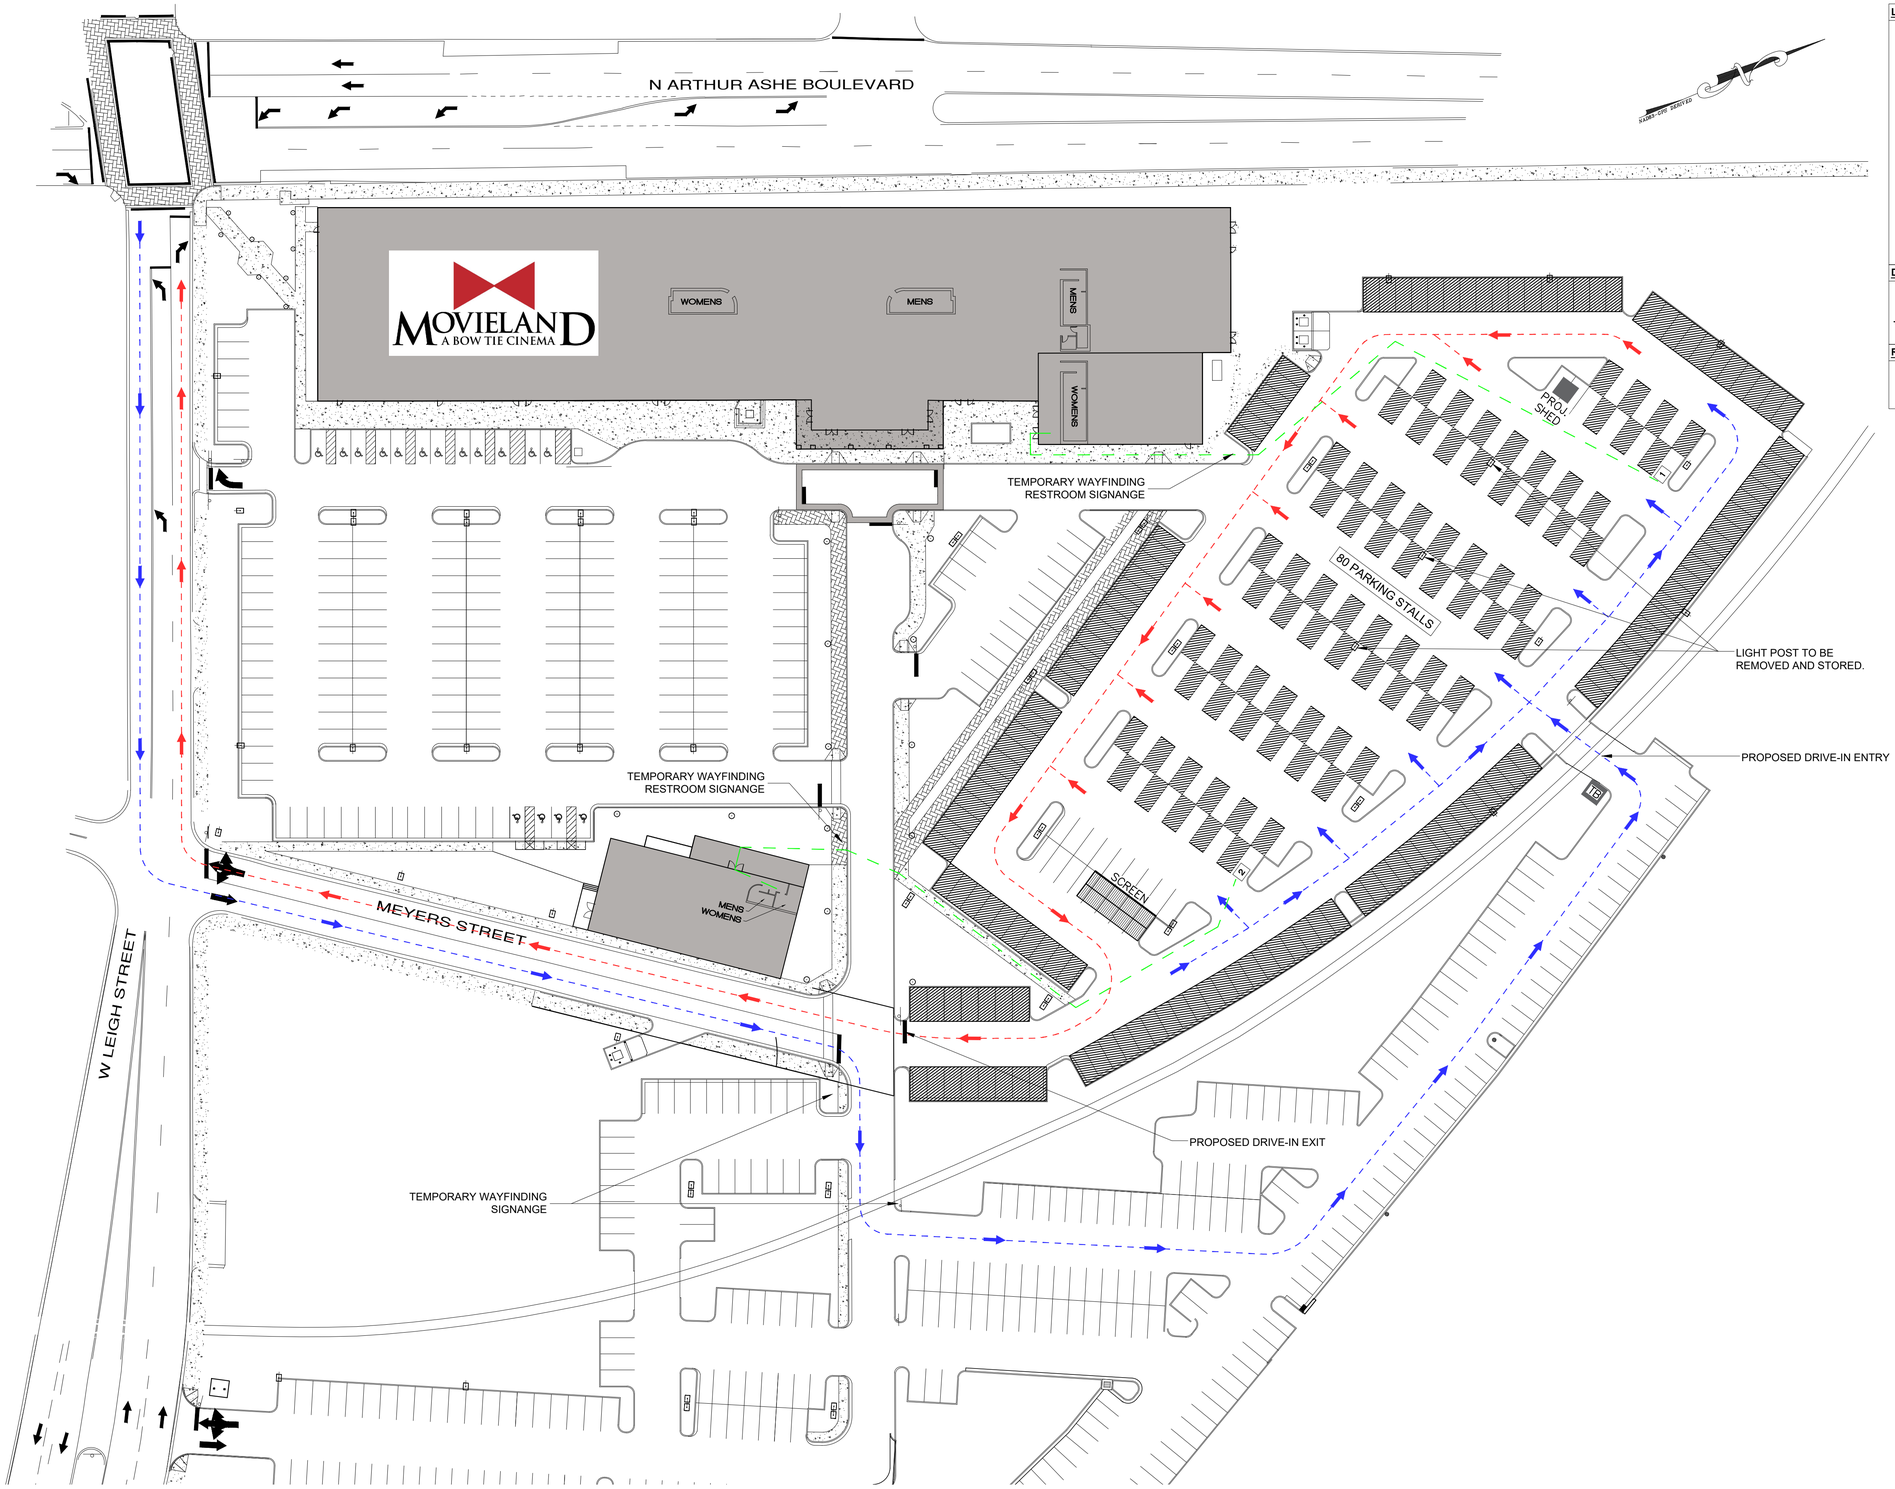

1 PROPOSED SITE PLAN
Scale: 1"= 40'

0 20' 40' 80'
1" = 5'-0"

LEGEND:

- PROPOSED INGRESS TRAFFIC CIRCULATION
- PROPOSED EGRESS TRAFFIC CIRCULATION
- TB — TICKET BOOTH
- SCREEN — TEMPORARY STRUCTURE: (4) CONTAINERS STACKED W/ PAINTED PLYWOOD FOR SCREEN.
- PROJ. SHED — 10'X10' TEMPORARY SHED HOUSING PROJECTOR.
- PARKING STALL TO BE SKIPPED (NO PARK) DURING SHOWING
- RESTROOM PATH OF TRAVEL

DRIVE-IN PARKING COUNTS:

DRIVE-IN PARKING STALLS:	80 PARKING STALLS
"NO PARK" PARKING STALLS:	232 PARKING STALLS
EXIST. PARKING (DRIVE-IN AREA):	312 PARKING STALLS

RESTROOM PATH OF TRAVEL:

PATH OF TRAVEL '1':	394'-0" TO RESTROOM
PATH OF TRAVEL '2':	353'-0" TO RESTROOM (CRITERION)

CPA ARCHITECTURE
6401 Park Ave,
West New York,
New Jersey, 07093
Tel: 201 868 0701
Fax: 201 868 0708
www.cpaarchitecture.com

SEAL:

Christiano R Pereira R.A.

COMMONWEALTH OF VIRGINIA
ALBERT ARENCIBIA
Lic. No: 0402016114
ARCHITECT

Albert Arencibia R.A.
VA 0402016114

PROJECT:

BOW•TIE CINEMAS

PROPOSED
DRIVE-IN THEATER
MOVIELAND AT BOULEVARD SQUARE
1301 N ARTHUR ASHE BLVD.
RICHMOND, VA 23230

REVISIONS:

No.	DATE	DESCRIPTION
1	02-12-21	SPECIAL USE PERMIT

DRAWING TITLE:

PROPOSED SITE PLAN

A-100

PROJECT No. 21-001A	DATE: 02/12/2021
DRAWN BY: DGS	SCALE: AS SHOWN

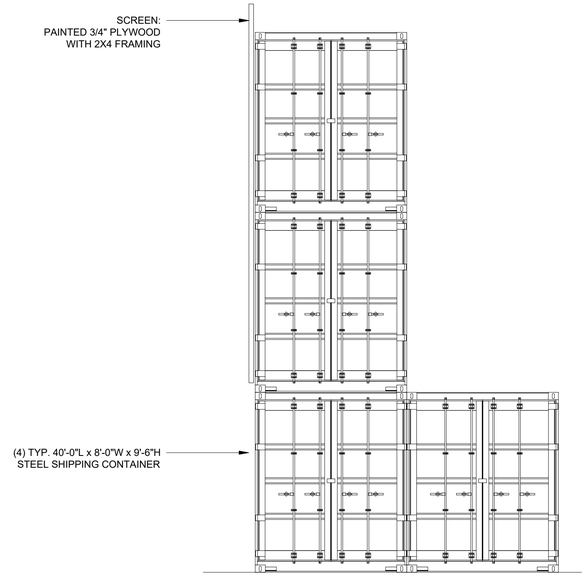

2 PROPOSED SCREEN ELEVATION - SIDE
Scale: 1"= 1/4"

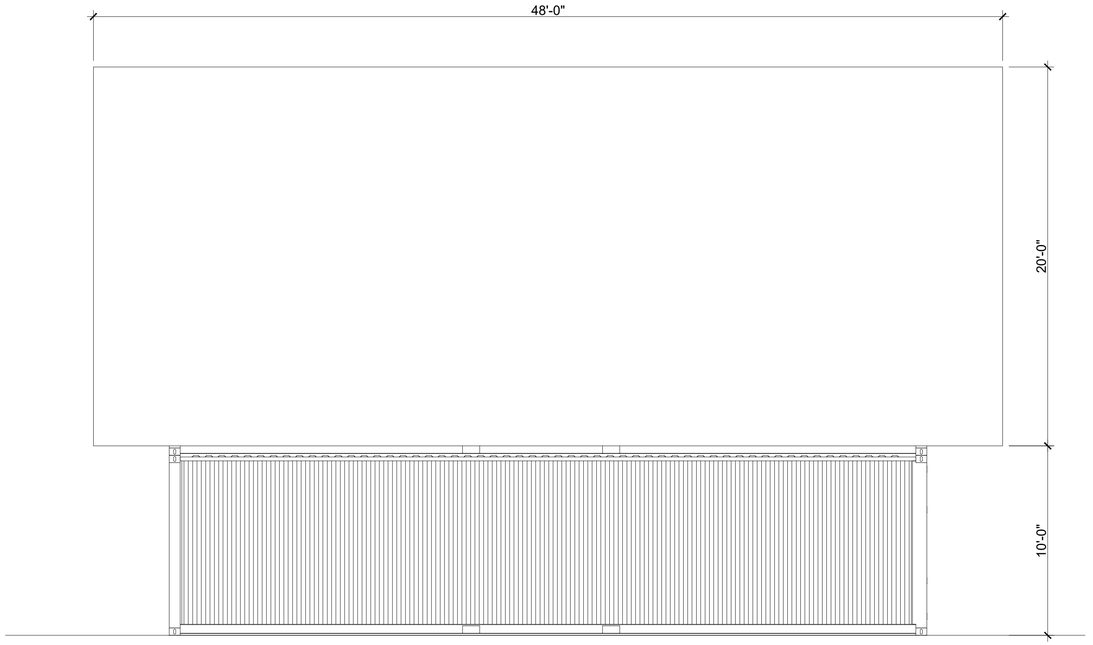

1 PROPOSED SCREEN ELEVATION - FRONT
Scale: 1"= 1/4"

CPA ARCHITECTURE
6401 Park Ave,
West New York,
New Jersey, 07093
Tel: 201 868 0701
Fax: 201 868 0708
www.cpaarchitecture.com

SEAL:

Christiano R Pereira R.A.

COMMONWEALTH OF VIRGINIA
ALBERT ARENCIBIA
Lic. No. 0402016114
ARCHITECT

Albert Arencibia R.A.
VA 0402016114

PROJECT:

BOW•TIE CINEMAS

PROPOSED
DRIVE-IN THEATER
MOVIELAND AT BOULEVARD SQUARE
1301 N ARTHUR ASHE BLVD,
RICHMOND, VA 23230

REVISIONS:

No.	DATE	DESCRIPTION
1	02-12-21	SPECIAL USE PERMIT

DRAWING TITLE:

PROPOSED
ELEVATIONS

A-200

PROJECT No. 21-001A	DATE: 02/12/2021
DRAWN BY: DGS	SCALE: AS SHOWN