NAD 83

SCALE 1"=20'

0 20' 40'

7' WIDE DI

VDOT STOP BAR, TYPICAL

BICYCLIST CROSSWALK, GREEN THERMOPLASTIC PAINT, TYPICAL

PEDESTRIAN CROSSWALK, WHITE THERMOPLASTIC PAINT, TYPICAL

10' WIDE CONCRETE SIDEWALK

NEW TREE LINE

RETAINING WALL

VDOT CG-12

STOP R01-01

10.5'

10'

9.5

ROLL FACE CURB AND GUTTER

NEW ASPHALT, MATCH EXISTING SECTION

0+50

5' WIDE DI

ADS STORM DRAIN WITH DOMED TOP

VDOT CG-9D ENTRANCE

VDOT STANDARD CG-2 CURB AT BIORETENTION PLANTING AREA

1+00

GROUND MOUNTED FLEX POST DELINEATOR, SPACED AT 15' ON CENTER, TYPICAL

REFER TO TREE SCHEDULE ON LANDSCAPE DRAWINGS, TYPICAL

N37.49781305 LAT
W77.43536282 LONG

BIORETENTION AREA= 270 SF

4" PERFORATED UNDERDRAIN

CURB CUT

1+50

2+00

DEDICATED 8' WIDE SHARED BICYCLE LANE WITH 4" WHITE THERMOPLASTIC PAINT STRIPING

PLANTER BED, VDOT STANDARD CG-2 CURB, TYPICAL UNLESS OTHERWISE NOTED

2+50

PAINT SHARED LANE WITH TYPE-B CLASS-6 GREEN PAINT

SHARED LANE MARKING SYMBOL, WHITE THERMOPLASTIC PAINT, TYPICAL

FIELD VERIFY VERTICAL/HORIZONTAL LOCATION OF EXISTING WATER/GAS LINES, RELOCATE TO AVOID NEW CURBING AND PLANTINGS AS NEEDED (TYPICAL)

3+00

3+50

4+00

4+50

5+00

5+50

MATCH LINE C200

10' WIDE DI

3.5' WIDE DI

12 POTENTIAL DI'S THIS SHEET


THIS DRAWING PREPARED AT THE
**CORPORATE OFFICE**
1001 Boulders Parkway, Suite 300 | Richmond, VA 23225
TEL 804.200.6500 FAX 804.560.1016 www.timmons.com


YOUR VISION ACHIEVED THROUGH OURS.

| REVISION DESCRIPTION | DATE |
|---|---|
| # | # |
| # | # |
| # | # |
| # | # |
| # | # |
| # | # |
| # | # |

DATE: 02/23/2018
DRAWN BY: J. JONES
DESIGNED BY: J. JONES
CHECKED BY: A. WEHUNT
SCALE: AS SHOWN

TIMMONS GROUP

# BELLEMEADE GREEN STREET IMPROVEMENTS

BELLEMEADE DISTRICT - RICHMOND - VIRGINIA

## STREET LAYOUT PLAN

JOB NO. 39986
SHEET NO. C200


These plans and associated documents are the exclusive property of TIMMONS GROUP and may not be reproduced in whole or in part and shall not be used for any purpose whatsoever, inclusive, but not limited to construction, bidding, and/or construction staking without the express written consent of TIMMONS GROUP.


L:\2023\9986-Bellemeade_Green_Street\DWG\Sheet\CD\39986C-C200-SITE.dwg | Plotted on 2/23/2018 2:44 PM | by Jesse Jones

NAD 83

SCALE 1"=20'

0 20' 40'

MATCH LINE C200

REFER TO TREE SCHEDULE ON LANDSCAPE DRAWINGS, TYPICAL

SHARED LANE MARKING SYMBOL, THERMOPLASTIC PAINT, TYPICAL

GROUND MOUNTED FLEX POST DELINEATOR, SPACED AT 15' ON CENTER, TYPICAL

3.5' WIDE DI

VDOT STOP BAR, TYPICAL

BICYCLIST CROSSWALK, GREEN THERMOPLASTIC PAINT, TYPICAL

PEDESTRIAN CROSSWALK, WHITE THERMOPLASTIC PAINT, TYPICAL

VDOT PAVEMENT WORD, WHITE THERMOPLASTIC PAINT, TYPICAL

9' WIDE DI

DEDICATED 8' WIDE SHARED BICYCLE LANE WITH 4" WHITE THERMOPLASTIC PAINT STRIPING

PAINT SHARED LANE WITH TYPE-B CLASS-6 GREEN PAINT

PLANTER BED, VDOT STANDARD CG-2 CURB, TYPICAL UNLESS OTHERWISE NOTED

FIELD VERIFY VERTICAL/HORIZONTAL LOCATION OF EXISTING WATER/GAS LINES, RELOCATE TO AVOID NEW CURBING AND PLANTINGS AS NEEDED (TYPICAL)

VDOT STANDARD CG-2 CURB AT BIORETENTION PLANTING AREA

CURB CUT

4" PERFORATED UNDERDRAIN

ADS STORM DRAIN WITH DOMED TOP

BIORETENTION AREA= 95 SF

6 POTENTIAL DI'S THIS SHEET

MATCH LINE C202

THIS DRAWING PREPARED AT THE **CORPORATE OFFICE**
1001 Boulders Parkway, Suite 300 | Richmond, VA 23225
TEL 804.200.6500 FAX 804.560.1016 www.timmons.com

YOUR VISION ACHIEVED THROUGH OURS.

TIMMONS GROUP

REVISION DESCRIPTION

| DATE |
|---|
| #### |
| #### |
| #### |
| #### |
| #### |

DATE 02/23/2018

DRAWN BY J. JONES

DESIGNED BY J. JONES

CHECKED BY A. WEHUNT

SCALE AS SHOWN

# BELLEMEADE GREEN STREET IMPROVEMENTS

BELLEMEADE DISTRICT - RICHMOND - VIRGINIA

## STREET LAYOUT PLAN

JOB NO. 39986

SHEET NO. C201

These plans and associated documents are the exclusive property of TIMMONS GROUP and may not be reproduced in whole or in part and shall not be used for any purpose whatsoever, inclusive, but not limited to construction, bidding, and/or construction staking without the express written consent of TIMMONS GROUP.

L:\2020\39986-Bellemeade_Green_Street\DWG\Sheet\DWG\39986C-C200-SITE.dwg | Plotted on 2/23/2018 2:44 PM | by Jesse Jones

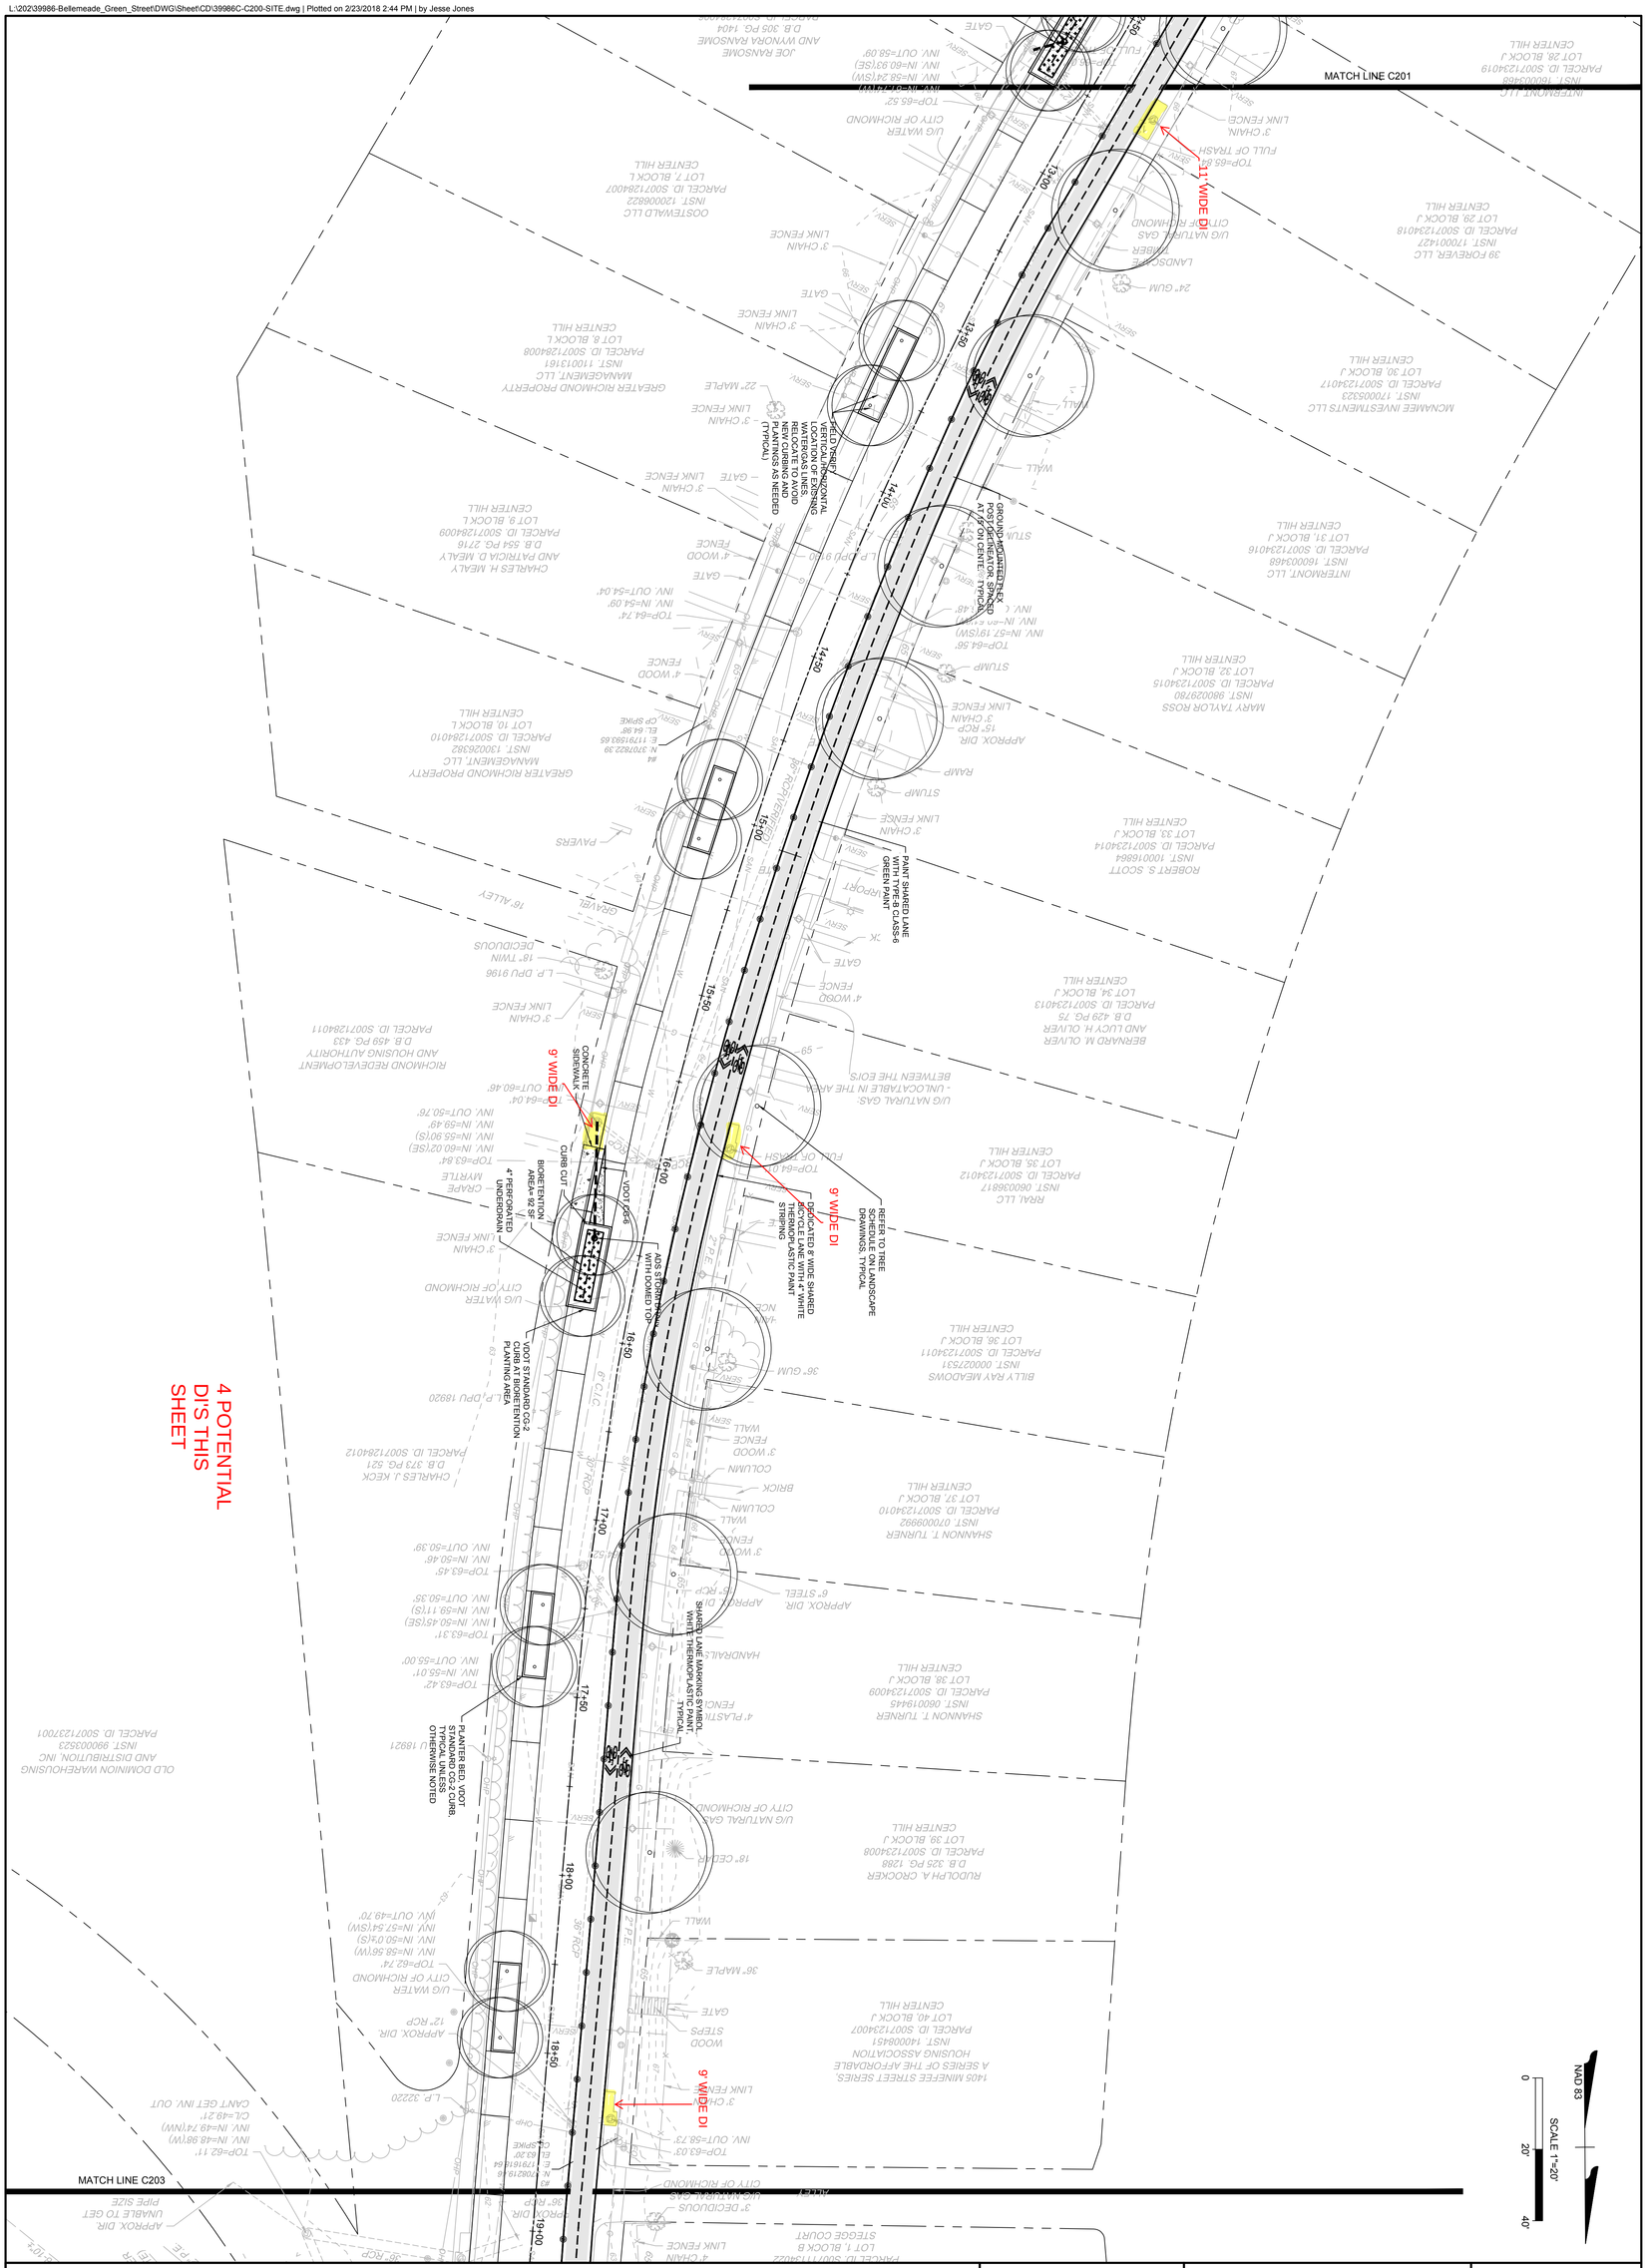


# TIMMONS GROUP

YOUR VISION ACHIEVED THROUGH OURS.

THIS DRAWING PREPARED AT THE
**CORPORATE OFFICE**
1001 Boulders Parkway, Suite 300 | Richmond, VA 23225
TEL 804.200.6500 FAX 804.560.1016 www.timmons.com

# BELLEMEADE GREEN STREET IMPROVEMENTS

BELLEMEADE DISTRICT - RICHMOND - VIRGINIA

## STREET LAYOUT PLAN

| SHEET NO. | JOB NO. | SCALE | CHECKED BY | DESIGNED BY | DRAWN BY | DATE |
|---|---|---|---|---|---|---|
| C202 | 39986 | AS SHOWN | A. WEHUNT | J. JONES | J. JONES | 02/23/2018 |

| DATE | REVISION DESCRIPTION |
|---|---|
| # | ########## |
| # | # |
| # | # |
| # | # |
| # | # |

These plans and associated documents are the exclusive property of TIMMONS GROUP and may not be reproduced in whole or in part and shall not be used for any purpose whatsoever, inclusive, but not limited to construction, bidding, and/or construction staking without the express written consent of TIMMONS GROUP.

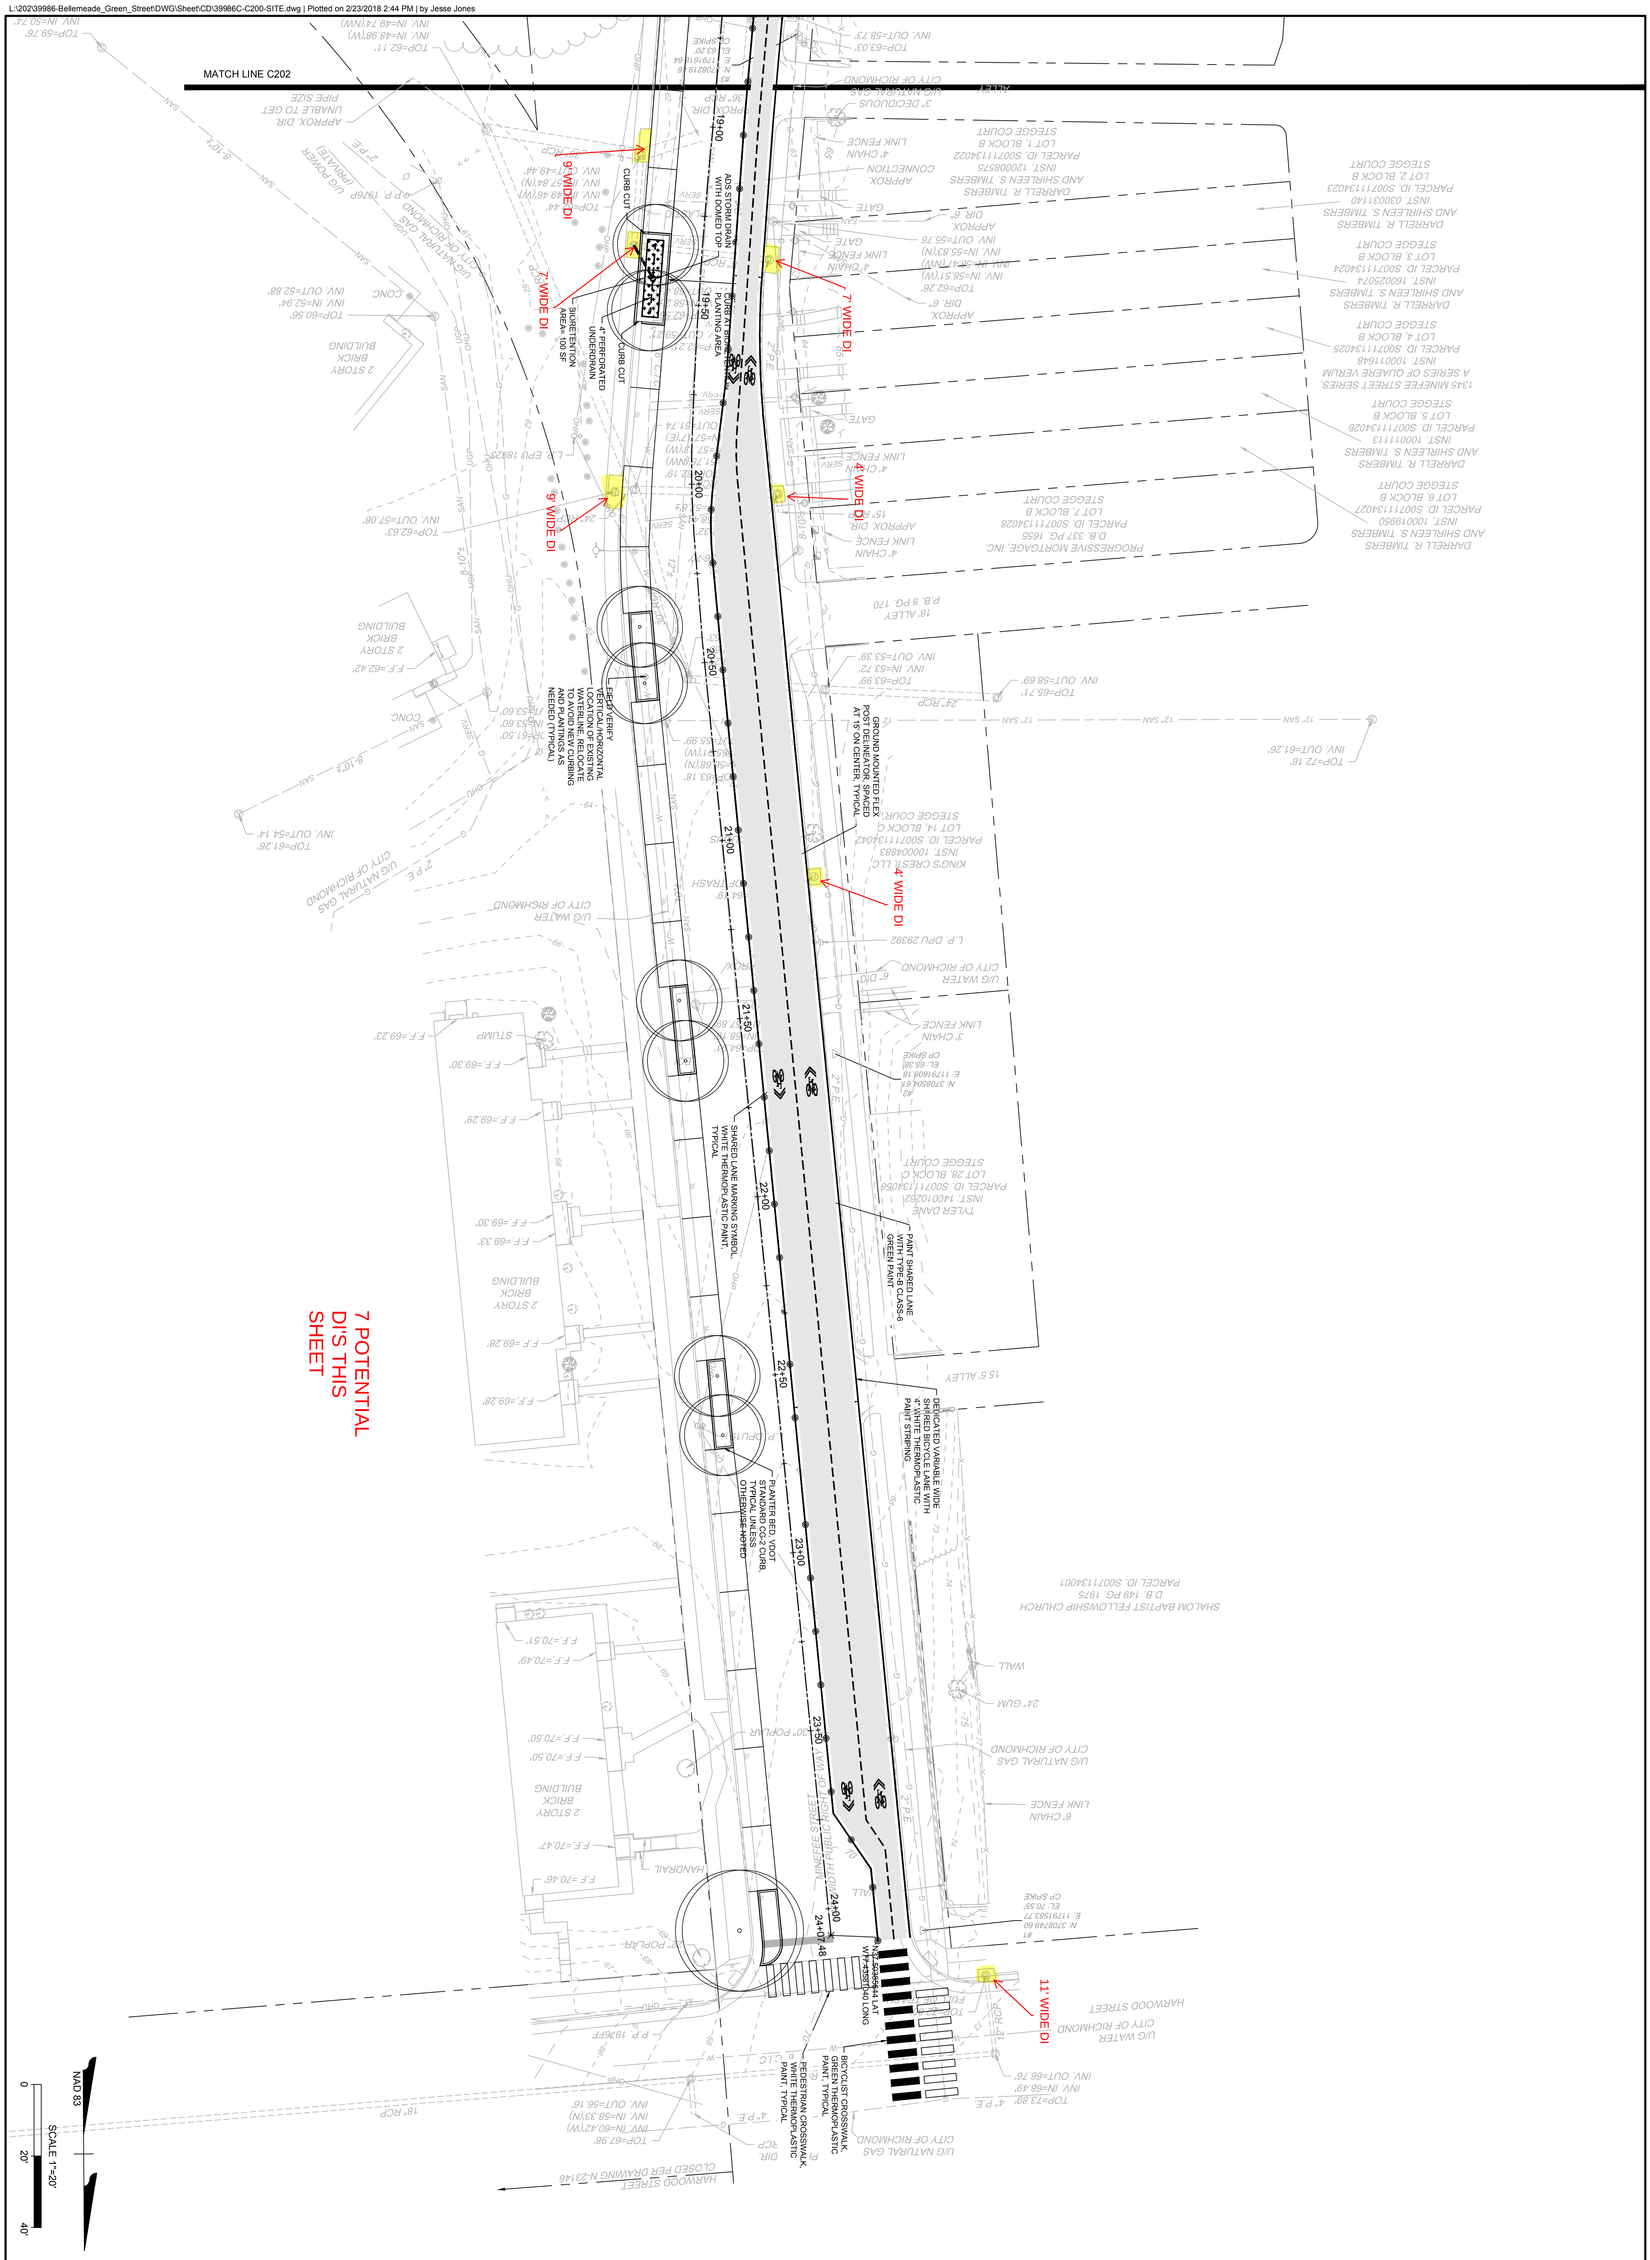


# TIMMONS GROUP

YOUR VISION ACHIEVED THROUGH OURS.

THIS DRAWING PREPARED AT THE
**CORPORATE OFFICE**
1001 Boulders Parkway, Suite 300 | Richmond, VA 23225
TEL 804.200.6500 FAX 804.560.1016 www.timmons.com

# BELLEMEADE GREEN STREET IMPROVEMENTS

BELLEMEADE DISTRICT - RICHMOND - VIRGINIA

## STREET LAYOUT PLAN

| SHEET NO. | JOB NO. | SCALE | CHECKED BY | DESIGNED BY | DRAWN BY | DATE |
|---|---|---|---|---|---|---|
| C203 | 39986 | AS SHOWN | A. WEHUNT | J. JONES | J. JONES | 02/23/2018 |

| DATE | REVISION DESCRIPTION |
|---|---|
| # | ########## |
| # | # |
| # | # |
| # | # |
| # | # |

These plans and associated documents are the exclusive property of TIMMONS GROUP and may not be reproduced in whole or in part and shall not be used for any purpose whatsoever, inclusive, but not limited to construction, bidding, and/or construction staking without the express written consent of TIMMONS GROUP.