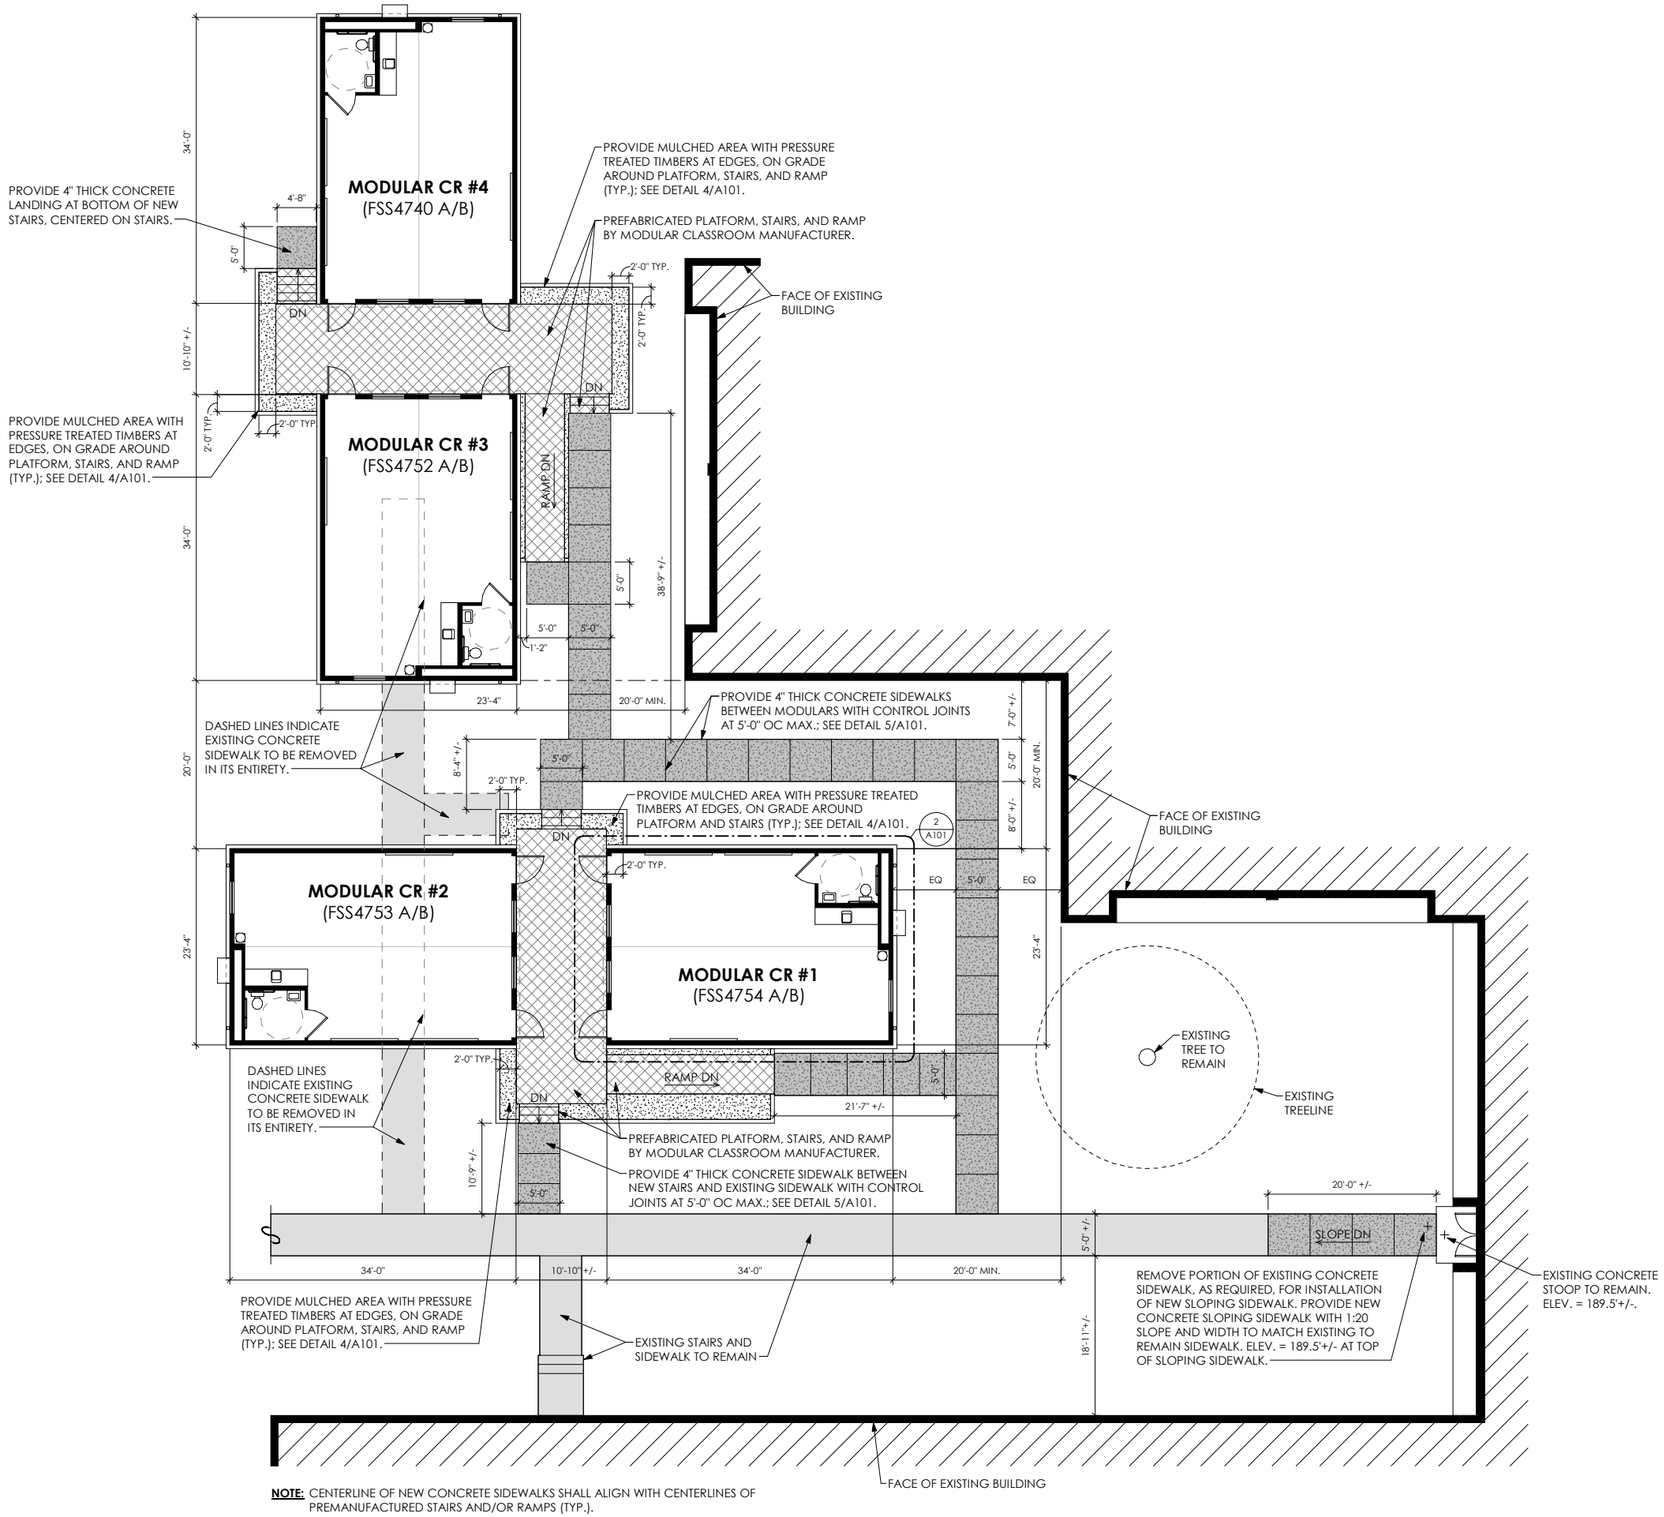

NOTE: CENTERLINE OF NEW CONCRETE SIDEWALKS SHALL ALIGN WITH CENTERLINES OF PREMANUFACTURED STAIRS AND/OR RAMPS (TYP.).