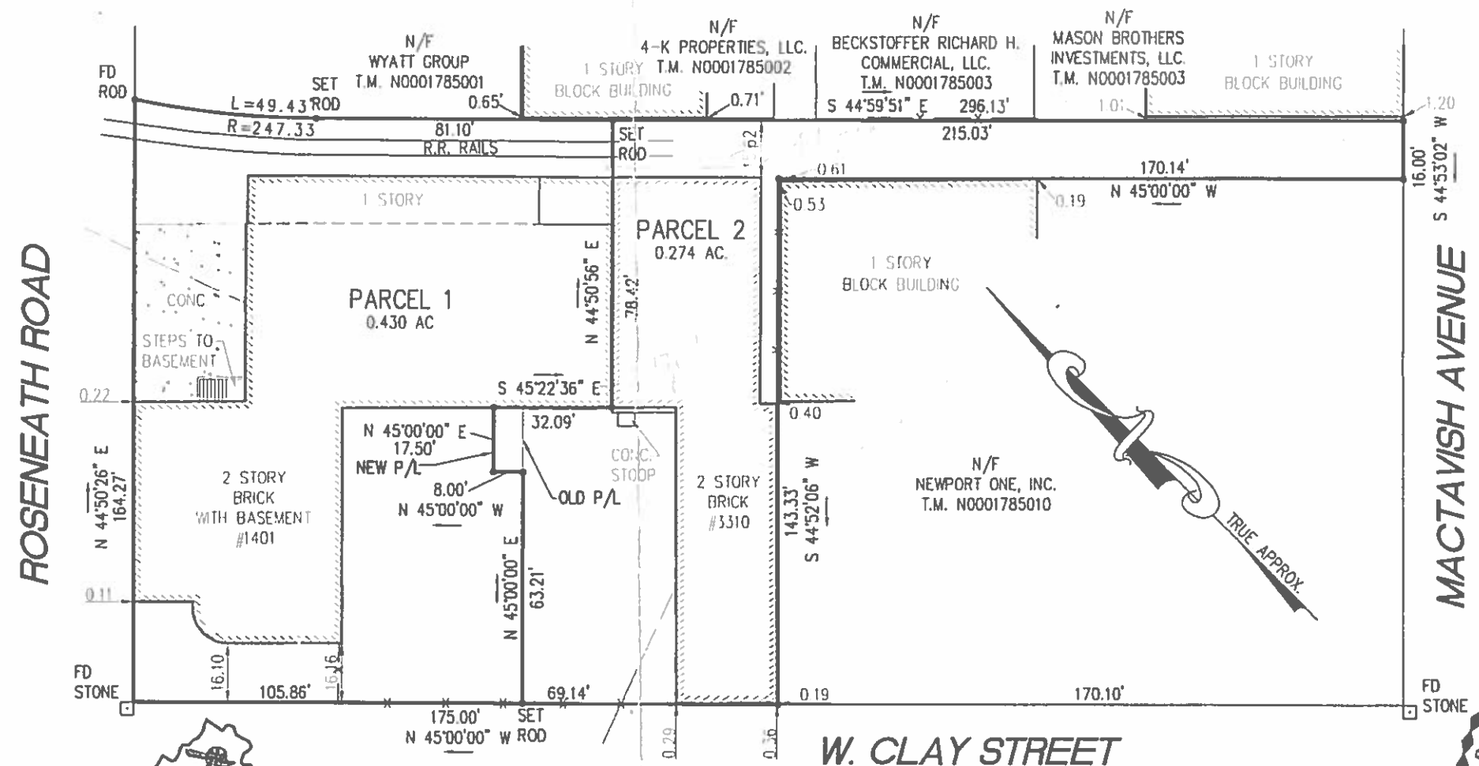

Virginia Surveys

P.O. BOX 118
CHESTERFIELD, VA 23832
(804) 748-9481

COPYRIGHT © VIRGINIA SURVEYS
All rights reserved.

This property IS NOT within a FEMA Floodway Hazard as shown Comm. Panel # 510129 0010 C ZONE "C" DATED: 7-20-98

MAP SHOWING TWO PARCELS OF LAND SITUATED AT THE NORTHEAST INTERSECTION OF ROSENEATH ROAD AND W. CLAY STREET

CITY OF RICHMOND, VIRGINIA

NOTE: REVISED TO SHOW PROPERTY LINE MODIFICATION.

COMMONWEALTH OF VIRGINIA
JEFFREY K. FLOYD
No. 001905
2/24/05
LAND SURVEYOR

CERTIFIED BY JEFFREY K. FLOYD
VIRGINIA CERTIFICATE NO. 001905

REVISION DATE: 2-24-05
DATE: 12-08-04
SCALE: 1"=40'
JOB NO. 04117437

768.9009 - Jeff Floyd
768.5959 -