Building Permit - Approved Construction Documents
Under general authority of the Building Code, this approved set of construction documents shall be kept on the job site at all times and shall not be altered without approval from the Building Official. This permit does not approve any Electrical, Mechanical or Plumbing work. This approval does not relieve the builder from complying with manufacturer instructions, Virginia Uniform Statewide Building Code and City of Richmond regulations whether noted, implied or omitted.
Approved Site Plan_20210312_302 Clovelly_BLDR-071778-2020 04/16/2021 2:36:57 PM
MD

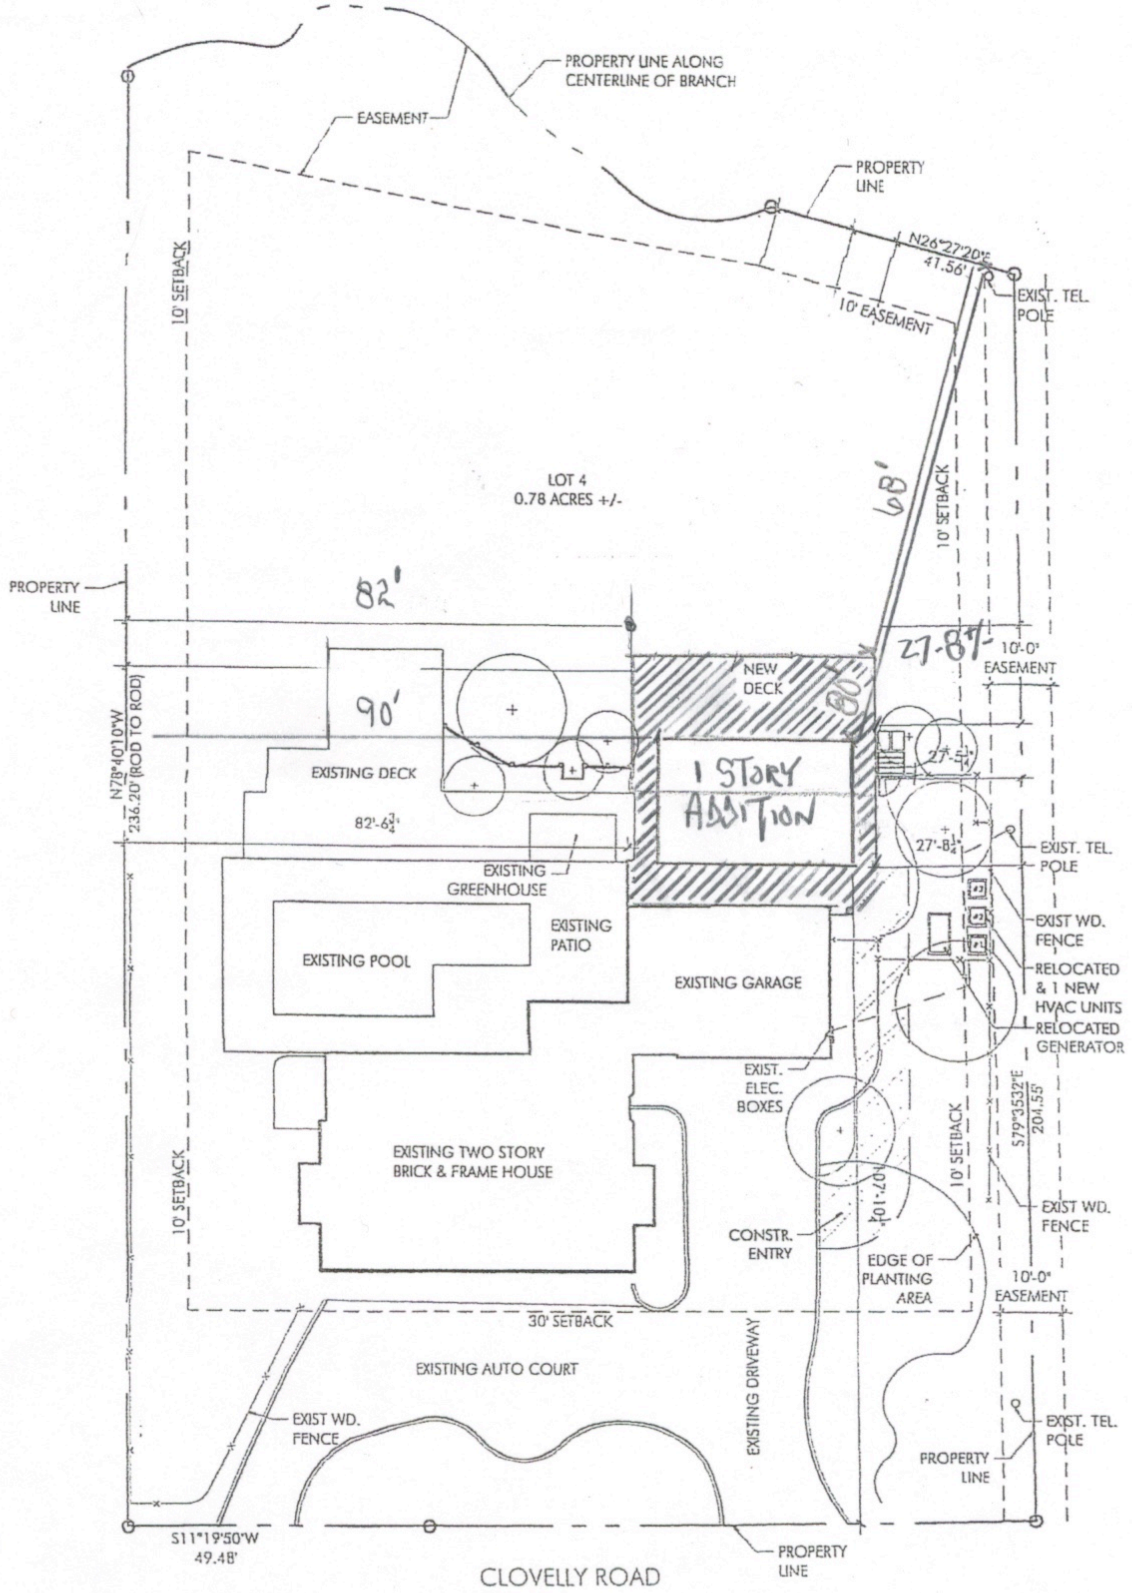

LOCATION

302 CLOVELLY RD
RICHMOND, VIRGINIA 23221
CITY OF RICHMOND

BUILDING DATA

CODE
VIRGINIA RESIDENTIAL CODE 2015

ZONING
CITY OF RICHMOND
R2 - RESIDENTIAL

SETBACKS

FRONT YARD	REQUIRED	30'
	PROVIDED	107'
SIDE YARD	REQUIRED	10'
	PROVIDED	27'-8½"
REAR YARD	REQUIRED	10'
	PROVIDED	75'

UPDATED
SITE PLAN 1

1"=30'-0"