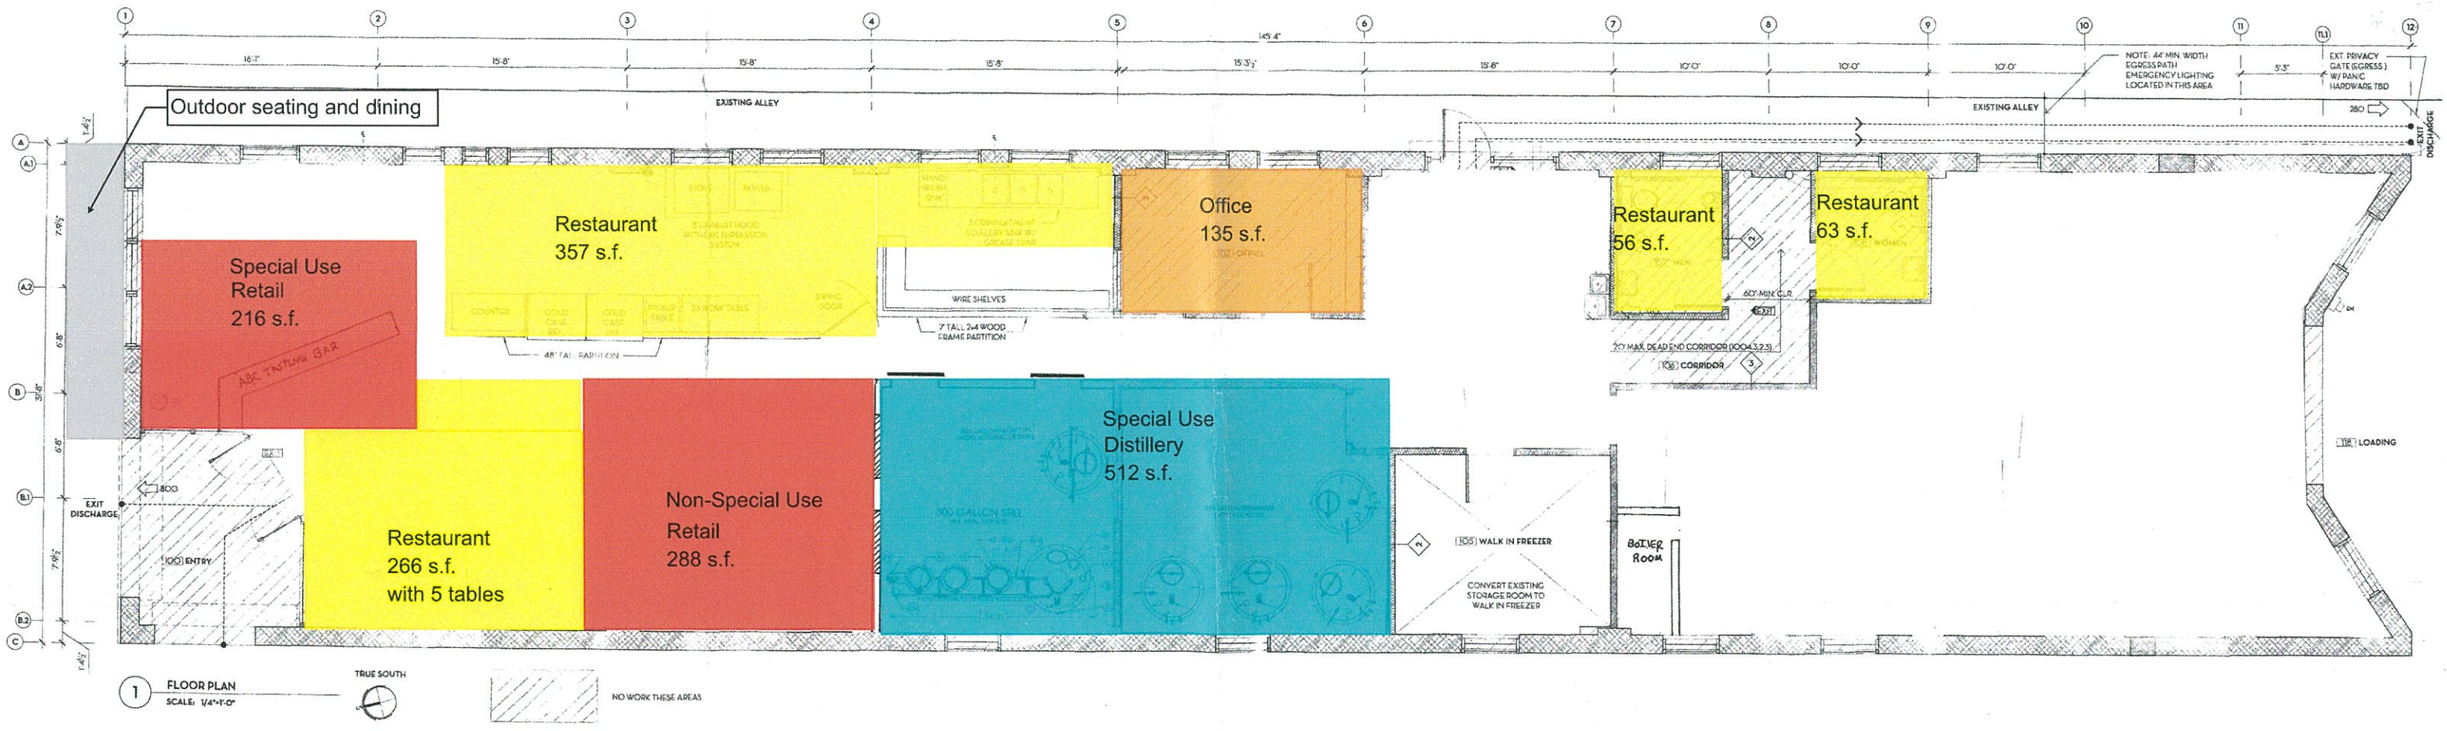

Bombolini Pasta SUP plan
1600 + 1608 W. Main Street
December 28, 2016