S:\301\99990-Master Economic Development\99999-Williamsburg Ave RRHA\DWG\Sheet\CD\99999-C1-EXCD.dwg | Plotted on 8/1/2014 11:55 AM | by Rich Satmaria

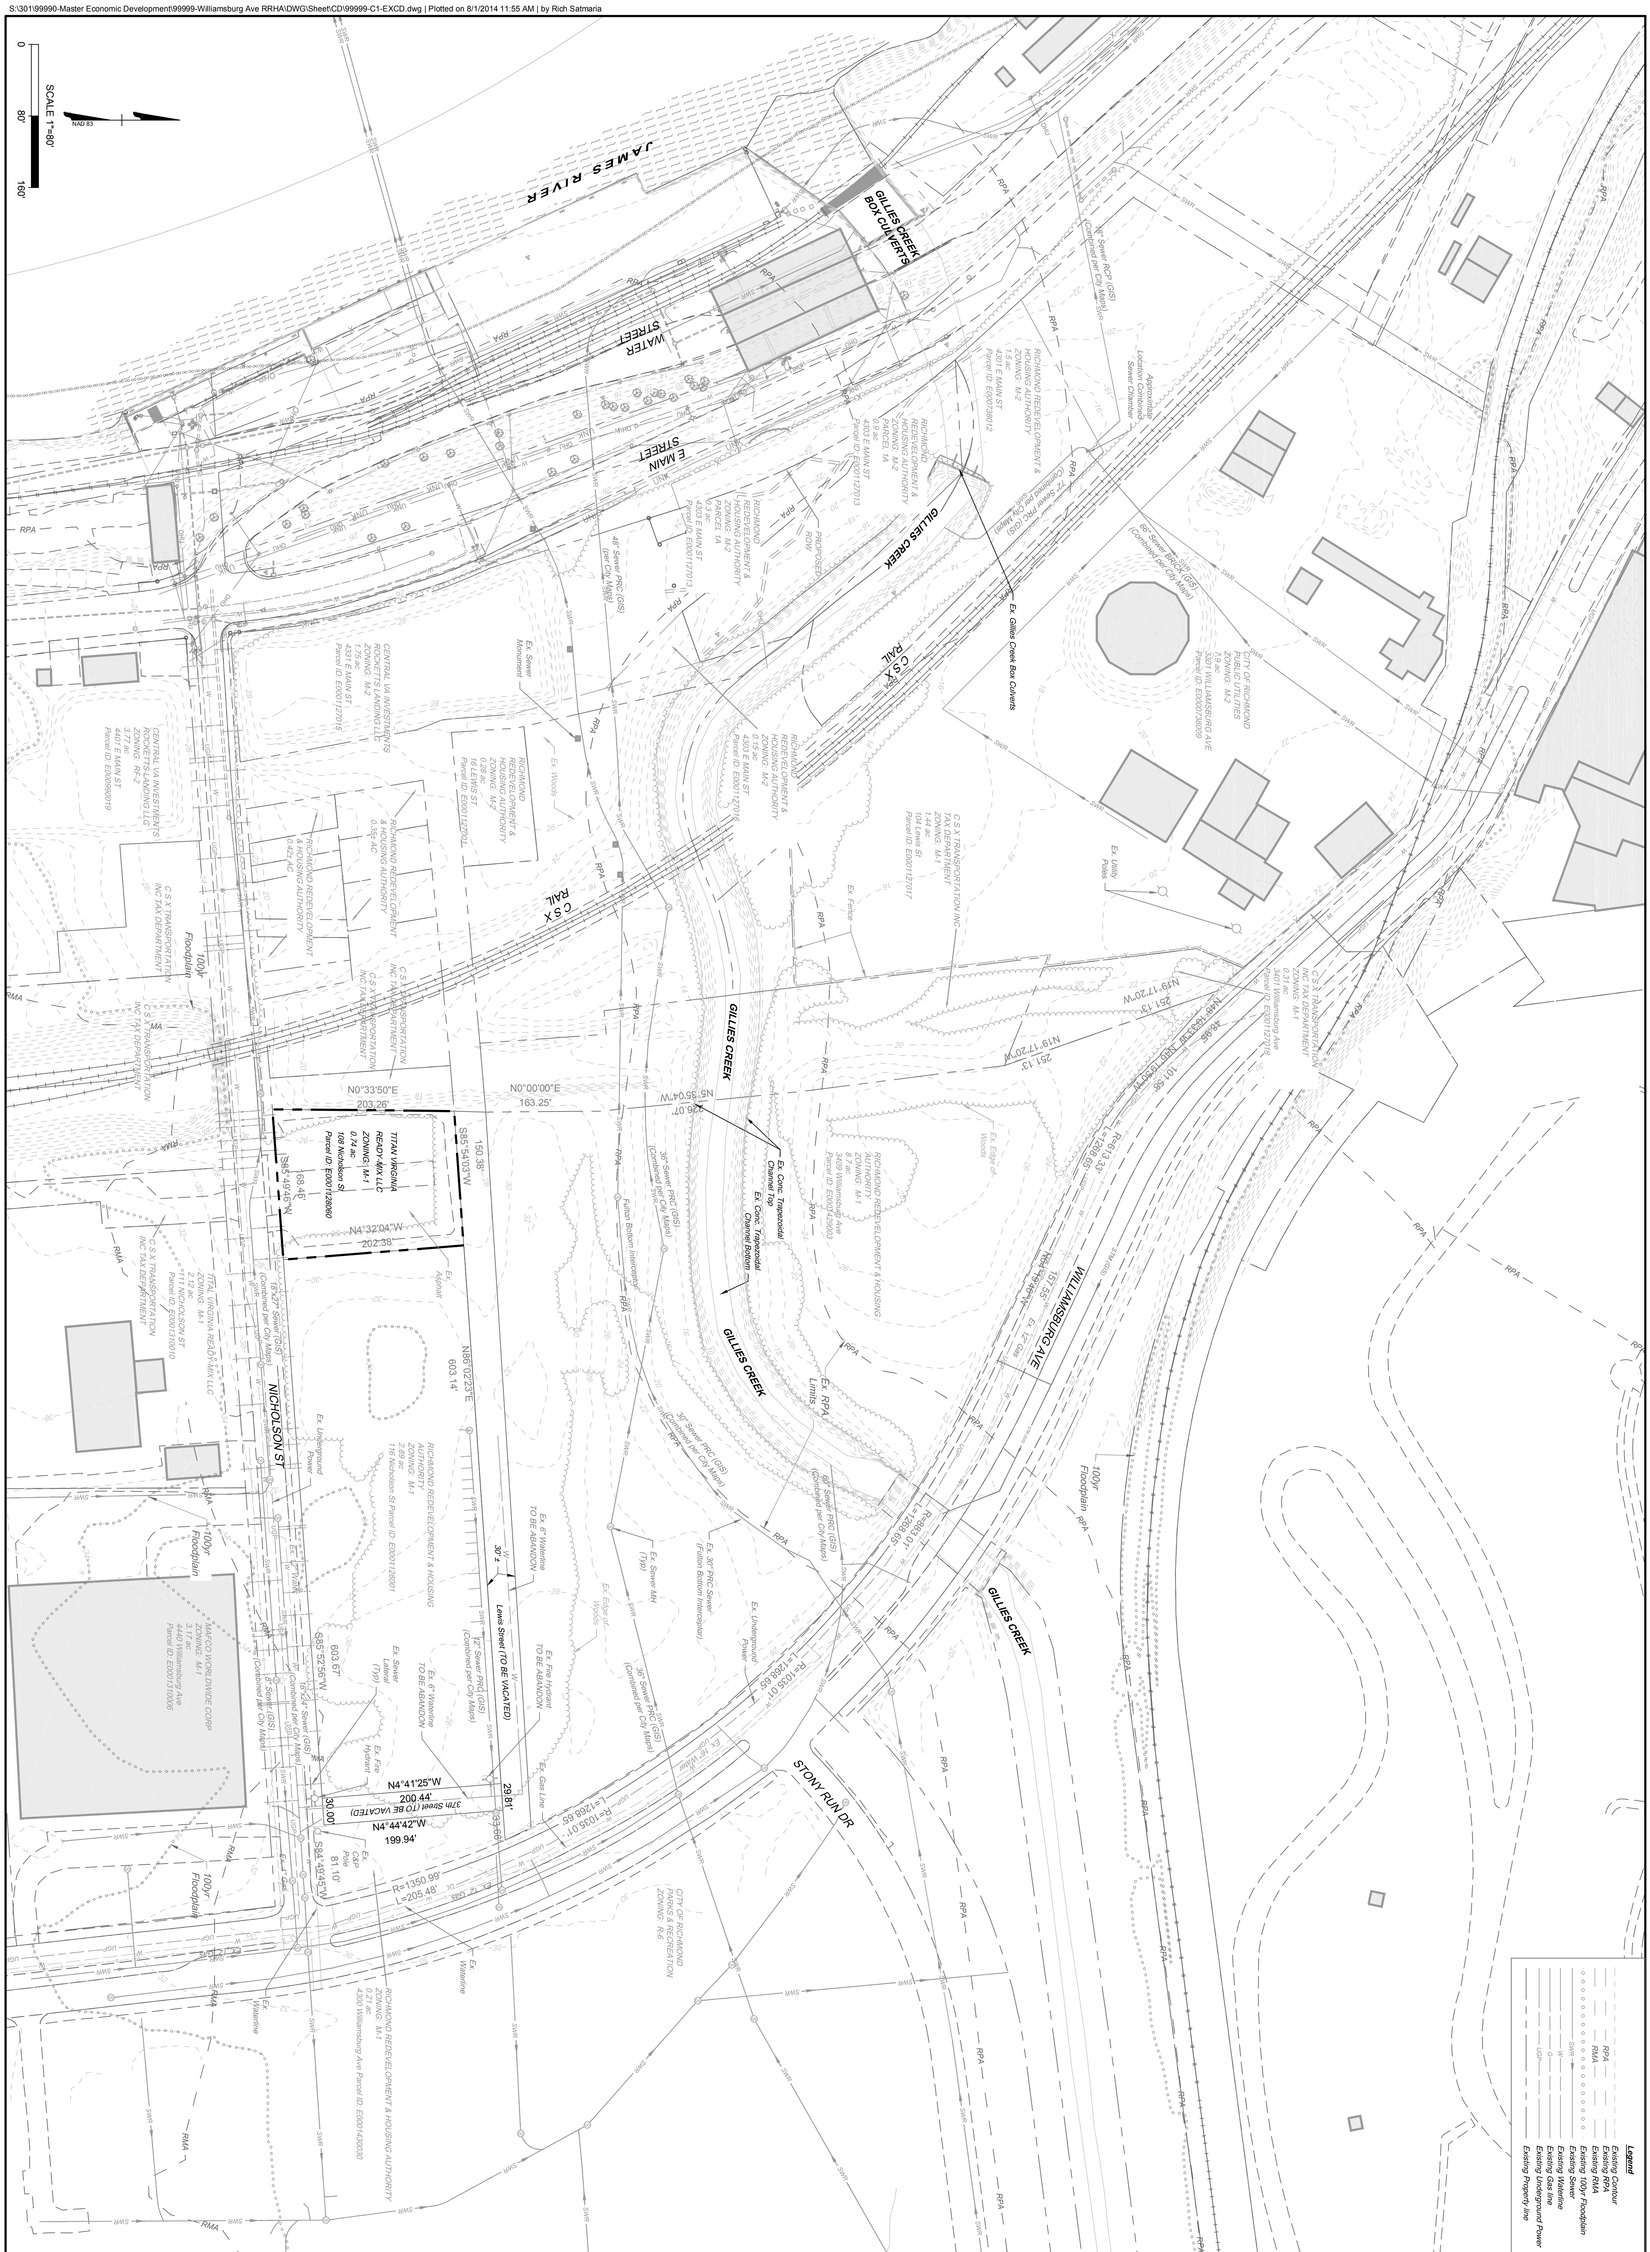

TIMMONS GROUP

YOUR VISION ACHIEVED THROUGH OURS.

THIS DRAWING PREPARED AT THE
CORPORATE OFFICE
1001 Boulders Parkway, Suite 300 | Richmond, VA 23225
TEL 804.200.6500 FAX 804.560.1016 www.timmons.com

SHEET NO. C1

JOB NO.

WILLIAMSBURG AVE - NICHOLSON ST PROPERTY

CITY OF RICHMOND - VIRGINIA

EXHIBIT C

SCALE	CHECKED BY	DESIGNED BY	DRAWN BY	DATE
1" = 80'	A.G.	R.S.	R.S.	08/01/2014

DATE	REVISION DESCRIPTION

These plans and associated documents are the exclusive property of TIMMONS GROUP and may not be reproduced in whole or in part and shall not be used for any purpose whatsoever, inclusive, but not limited to construction, bidding, and/or construction staking without the express written consent of TIMMONS GROUP.