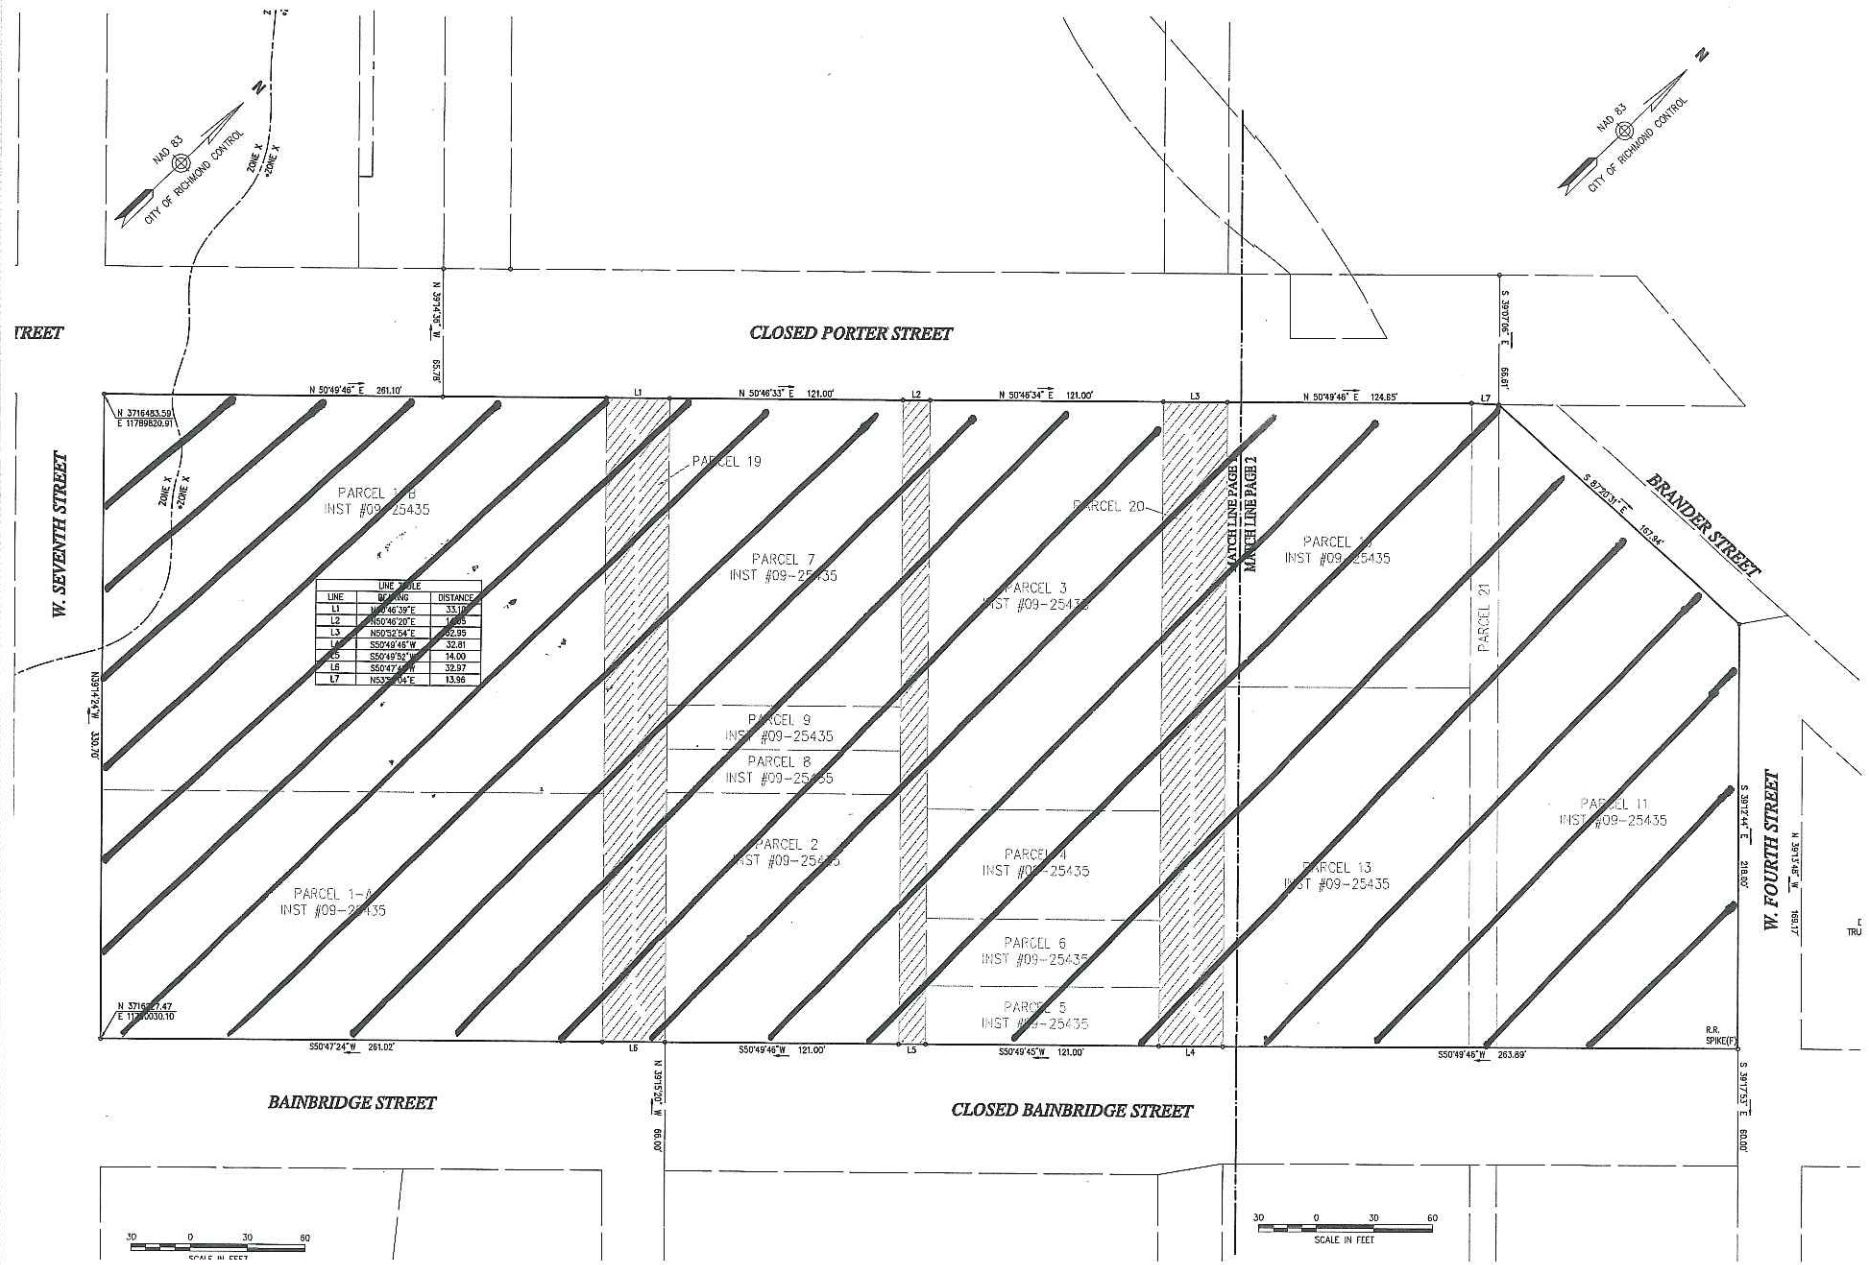

LINE TABLE		
LINE	BEARING	DISTANCE
L1	N50°46'39"E	33.10
L2	N50°46'20"E	1.05
L3	N50°32'54"E	32.95
L4	S50°49'45"W	32.81
L5	S50°49'52"W	14.00
L6	S50°47'46"W	32.97
L7	N53°55'04"E	13.96

VHB

Vanasse Hangen Br

Transportation
Land Development
Environmental Services

115 South 15th Street, Suite 20
Richmond, Virginia 23219-42
804 343 7100 • FAX 804 343 1

Legend

IPF IRON PIPE FOUND
IRF IRON ROD FOUND
CMF CONCRETE MONUMENT FOUND
IRS IRON ROD SET
CMS CONCRETE MONUMENT SET
STORM SEWER MANHOLE
DRAIN INLET (DI)
DRAIN INLET (YDI)
SANITARY SEWER MANHOLE
FORCE MAIN VALVE
SEWER CLEANOUT
ELECTRIC MANHOLE
TELEPHONE MANHOLE
WATER MANHOLE
MANHOLE
WATER VALVE
FIRE HYDRANT
WATER METER
SIAMESE CONNECTION
POST INDICATOR VALVE (PIV)
GAS VALVE
GAS METER
ELECTRIC BOX
ELECTRIC METER
HH – HANDHOLE
TELEPHONE PEDESTAL
CABLE TV BOX
TRAFFIC SIGNAL
SIGNAL BOX
TRANSFORMER PAD
LIGHT POLE
UTILITY POLE
GUY POLE
GUY WIRE

No.	Revision
Designed by	Drawn by
CAD checked by	Approved
Scale 1" = 30'	Date

Project title

Zoning Plat of 6 Acres of Land
South Plant
Richmond, Virginia

Issued for

Drawing title

Zoning Plat

COMMONWEALTH OF VIRGINIA
DAVID F. PUCH
Lic. No. 002511
August 07, 2014