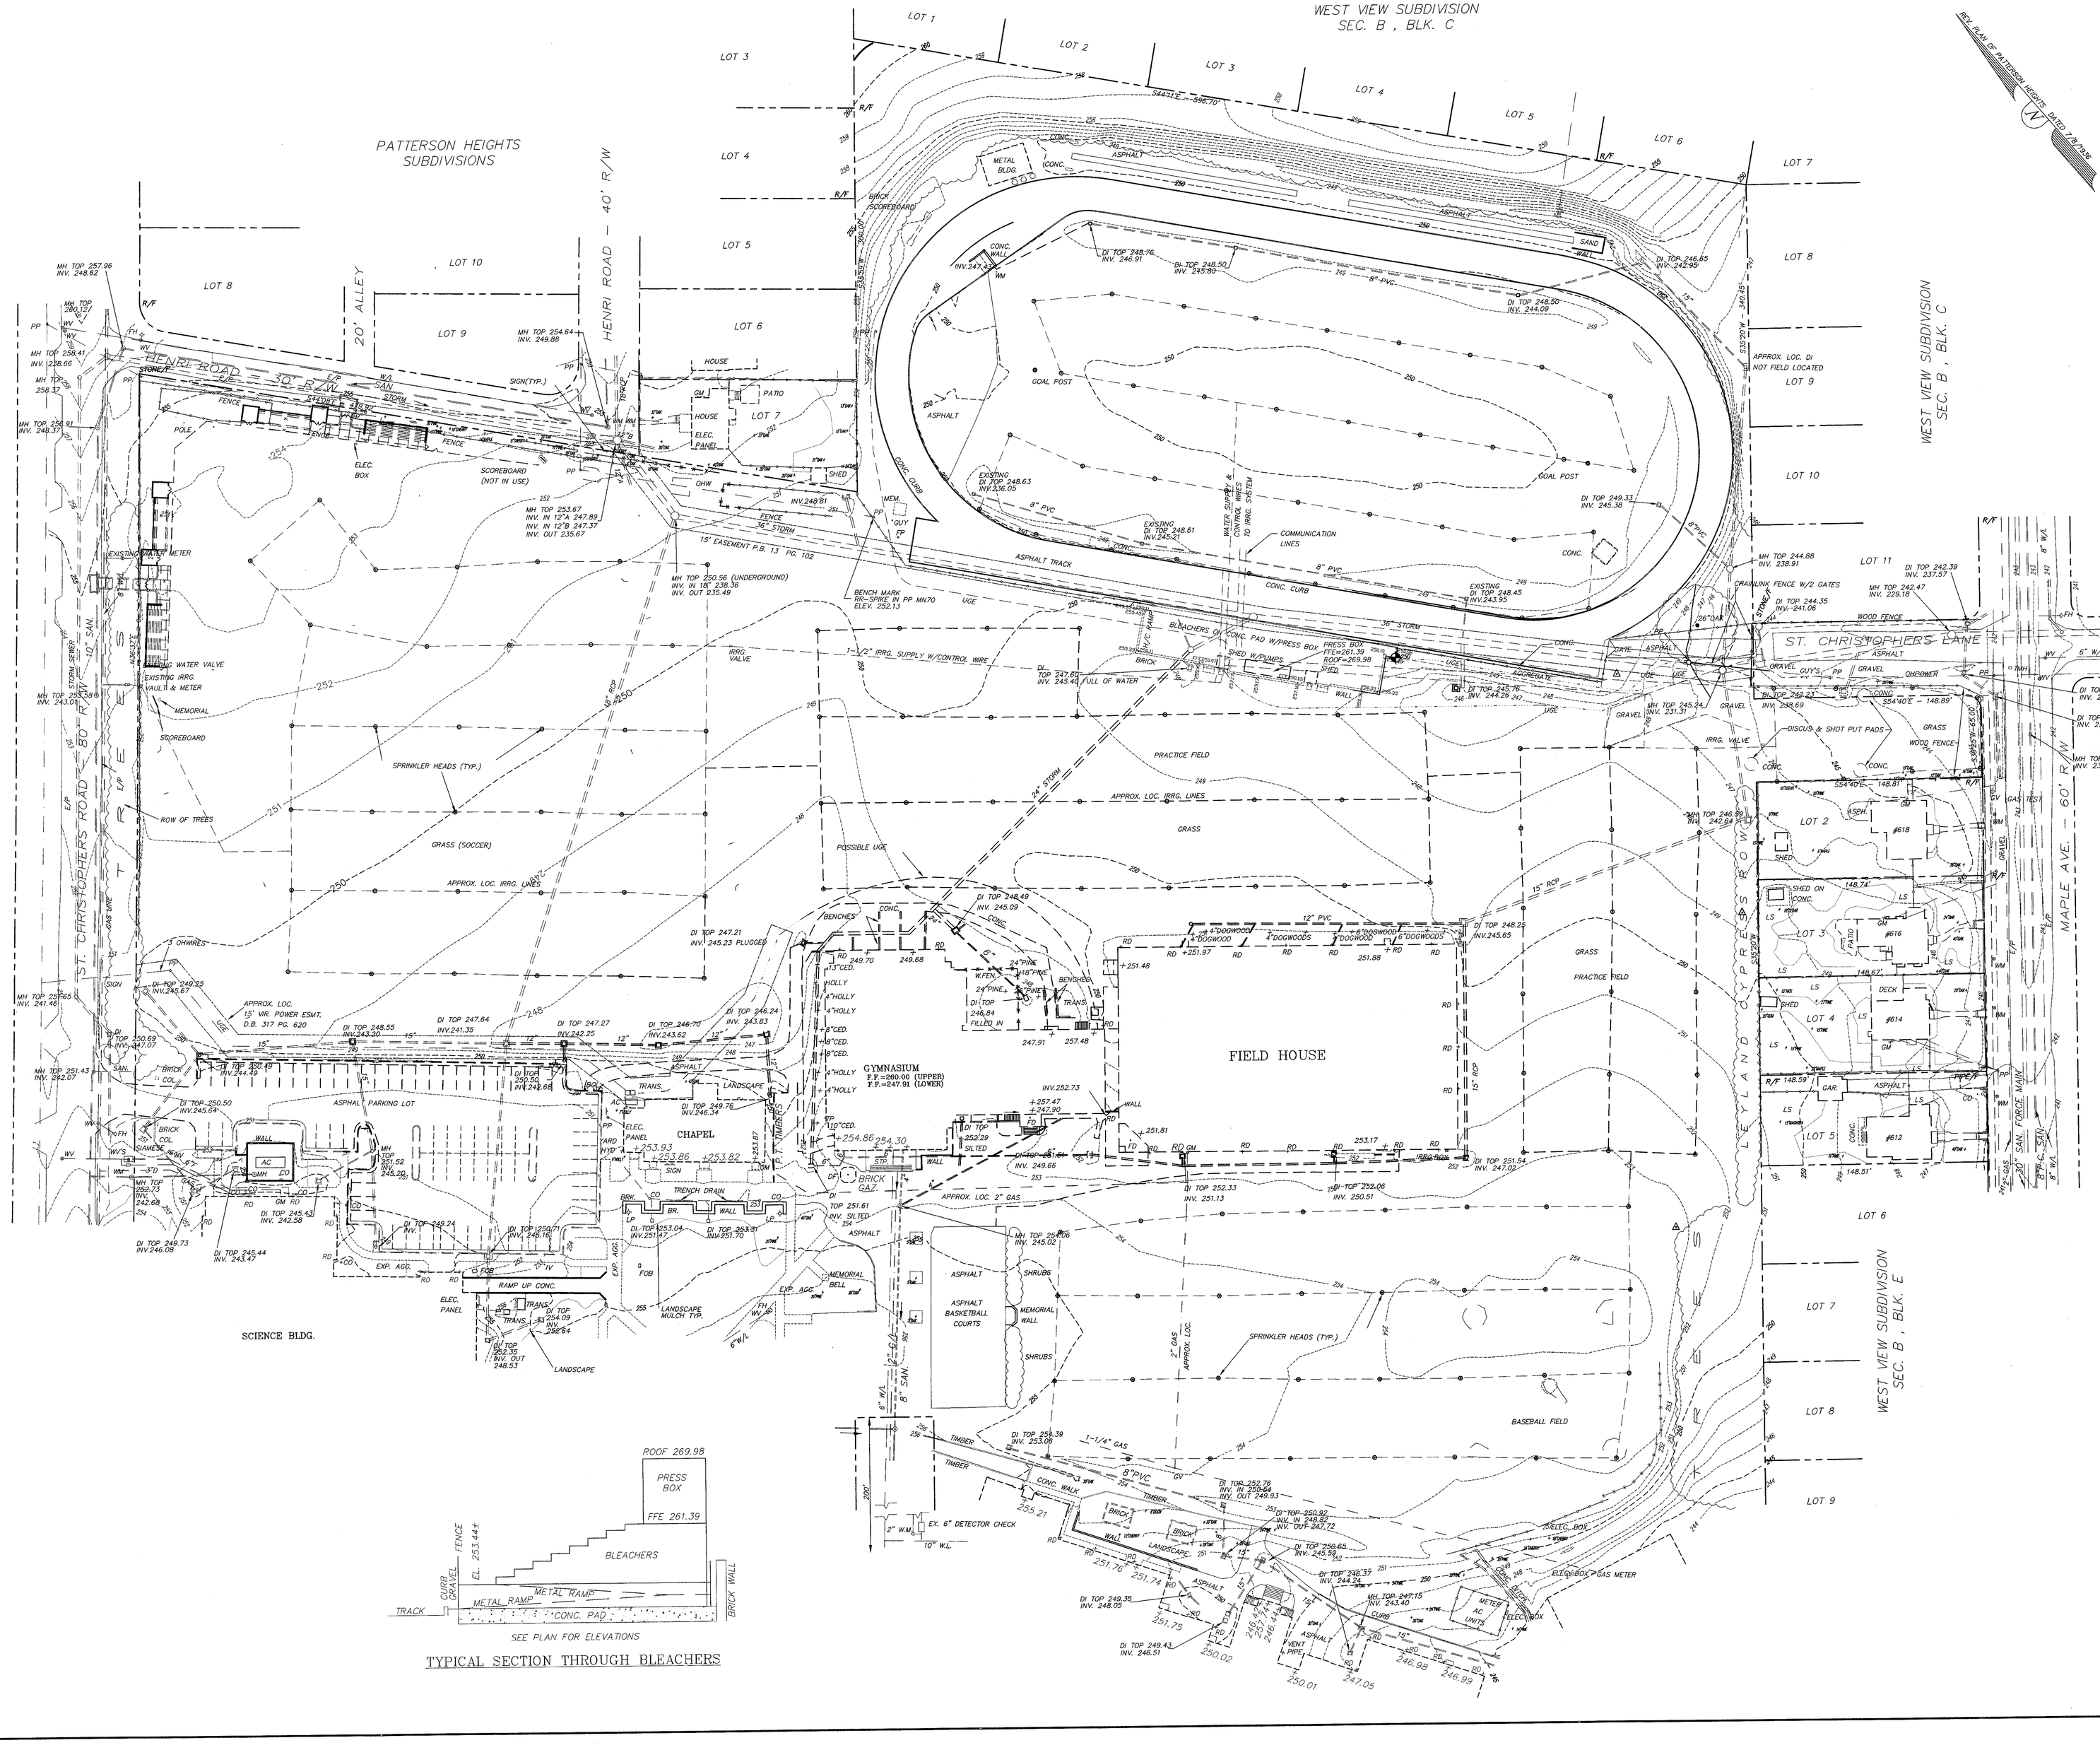

COMMONWEALTH OF VIRGINIA
DONALD J. ROSSMEYER, P.E.
No. 026104
3/16/05
PROFESSIONAL ENGINEER

Draper Aden Associates
Engineering • Surveying • Environmental Services

Blacksburg, VA
Charlottesville, VA
Hampton Roads, VA
Richmond, VA
8091 Ashton Avenue
Richmond, VA 23228
804-264-2228 Fax: 804-264-8773
www.draperaden.com

EXISTING CONDITIONS
ST. CHRISTOPHER'S SCHOOL NEW ATHLETIC CENTER
RICHMOND, VIRGINIA

REVISIONS

OCTOBER 17, 2001
POD SUBMITTAL

JANUARY 4, 2002
90% COMPLETE

FEBRUARY 1, 2002
BID DOCUMENTS

APRIL 16, 2002

MARCH 1, 2005
PHASE II REVISION SET

DESIGNED BY:	WCK II
DRAWN BY:	SEK
CHECKED BY:	DJR
SCALE:	1" = 40'
DATE:	SEPTEMBER 19, 2001
PROJECT NUMBER:	R01322-08

C2
2 OF 9