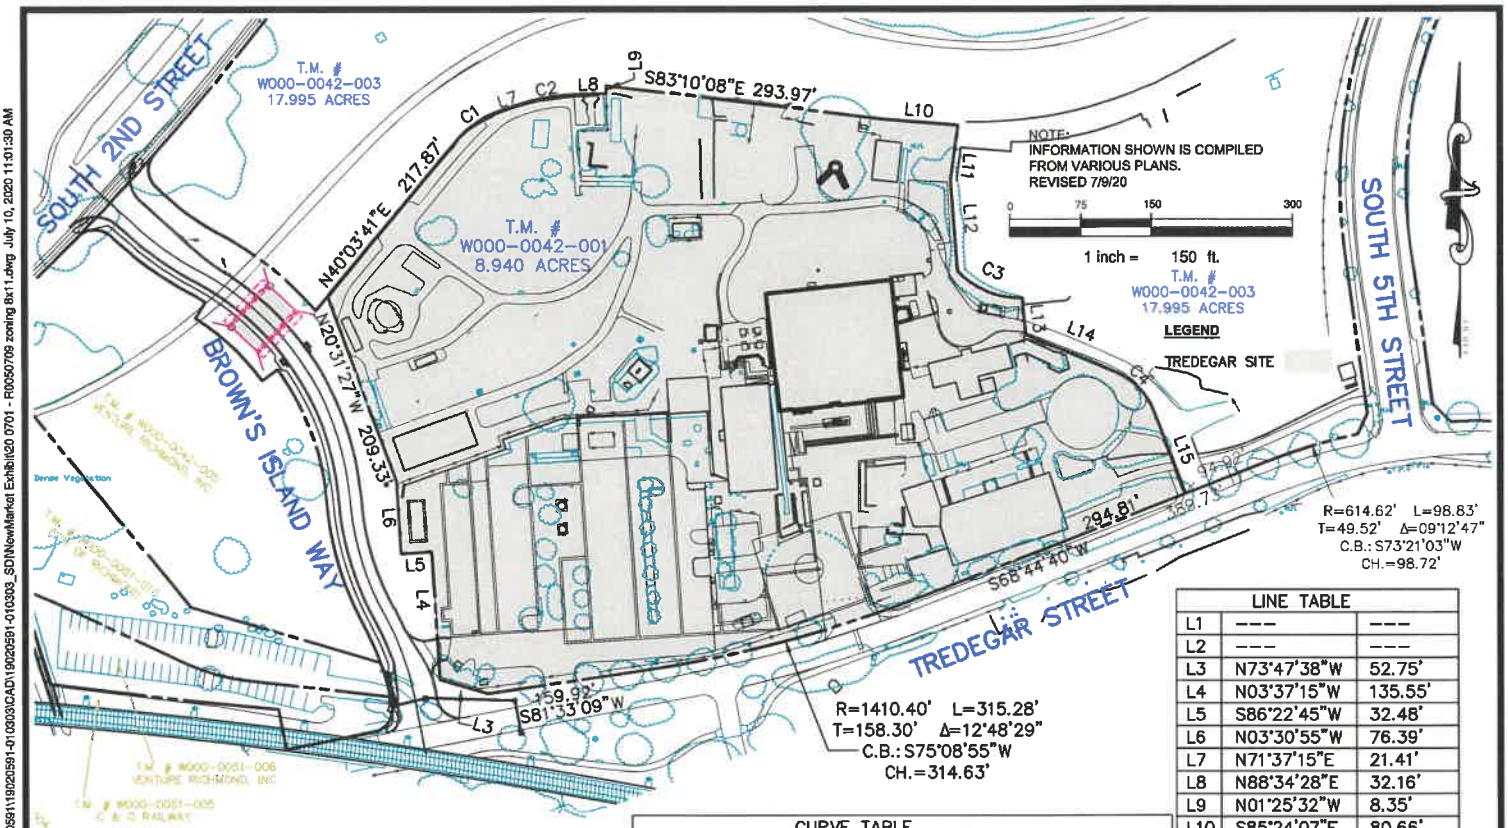

CURVE TABLE					
	RADIUS	LENGTH	DELTA	CH'D BRG.	CHORD
C1	100.00'	55.08'	31°33'34"	N55°50'28"E	54.39'
C2	200.00'	59.18'	16°57'14"	N80°05'52"E	58.96'
C3	90.00'	75.54'	48°05'33"	S66°54'51"E	73.35'
C4	75.00'	60.68'	46°21'11"	S44°21'04"E	59.03'

LINE TABLE		
L1	---	---
L2	---	---
L3	N73°47'38"W	52.75'
L4	N03°37'15"W	135.55'
L5	S86°22'45"W	32.48'
L6	N03°30'55"W	76.39'
L7	N71°37'15"E	21.41'
L8	N88°34'28"E	32.16'
L9	N01°25'32"W	8.35'
L10	S85°24'07"E	80.66'
L11	S07°40'21"W	59.11'
L12	S04°16'50"E	95.61'
L13	S05°46'27"E	39.09'
L14	S67°31'40"E	102.59'
L15	S21°10'29"E	92.79'

Draper Aden Associates
Engineering • Surveying • Environmental Services
1030 Wilmer Avenue, Suite 100
Richmond, VA 23227
804-264-2228 Fax: 804-264-8773
Blacksburg, VA
Charlottesville, VA
Hampton Roads, VA
Raleigh, NC
Fayetteville, NC
Northern Virginia
Virginia Beach, VA

MAP OF TM# W000-0042-001

RICHMOND, VIRGINIA

DESIGNED: BH
DRAWN: WCY
CHECKED: .
DATE: 7/1/20

PROJECT: .

SCALE: 1"=150'

\draperaden.net\data\Projects\2019\19020500\19020591\19020591-010303\CAD\19020591-010303_SDNNewMarket Exhibit20 0701 - R00500709 zoning 8x11.dwg July 10, 2020 11:01:30 AM