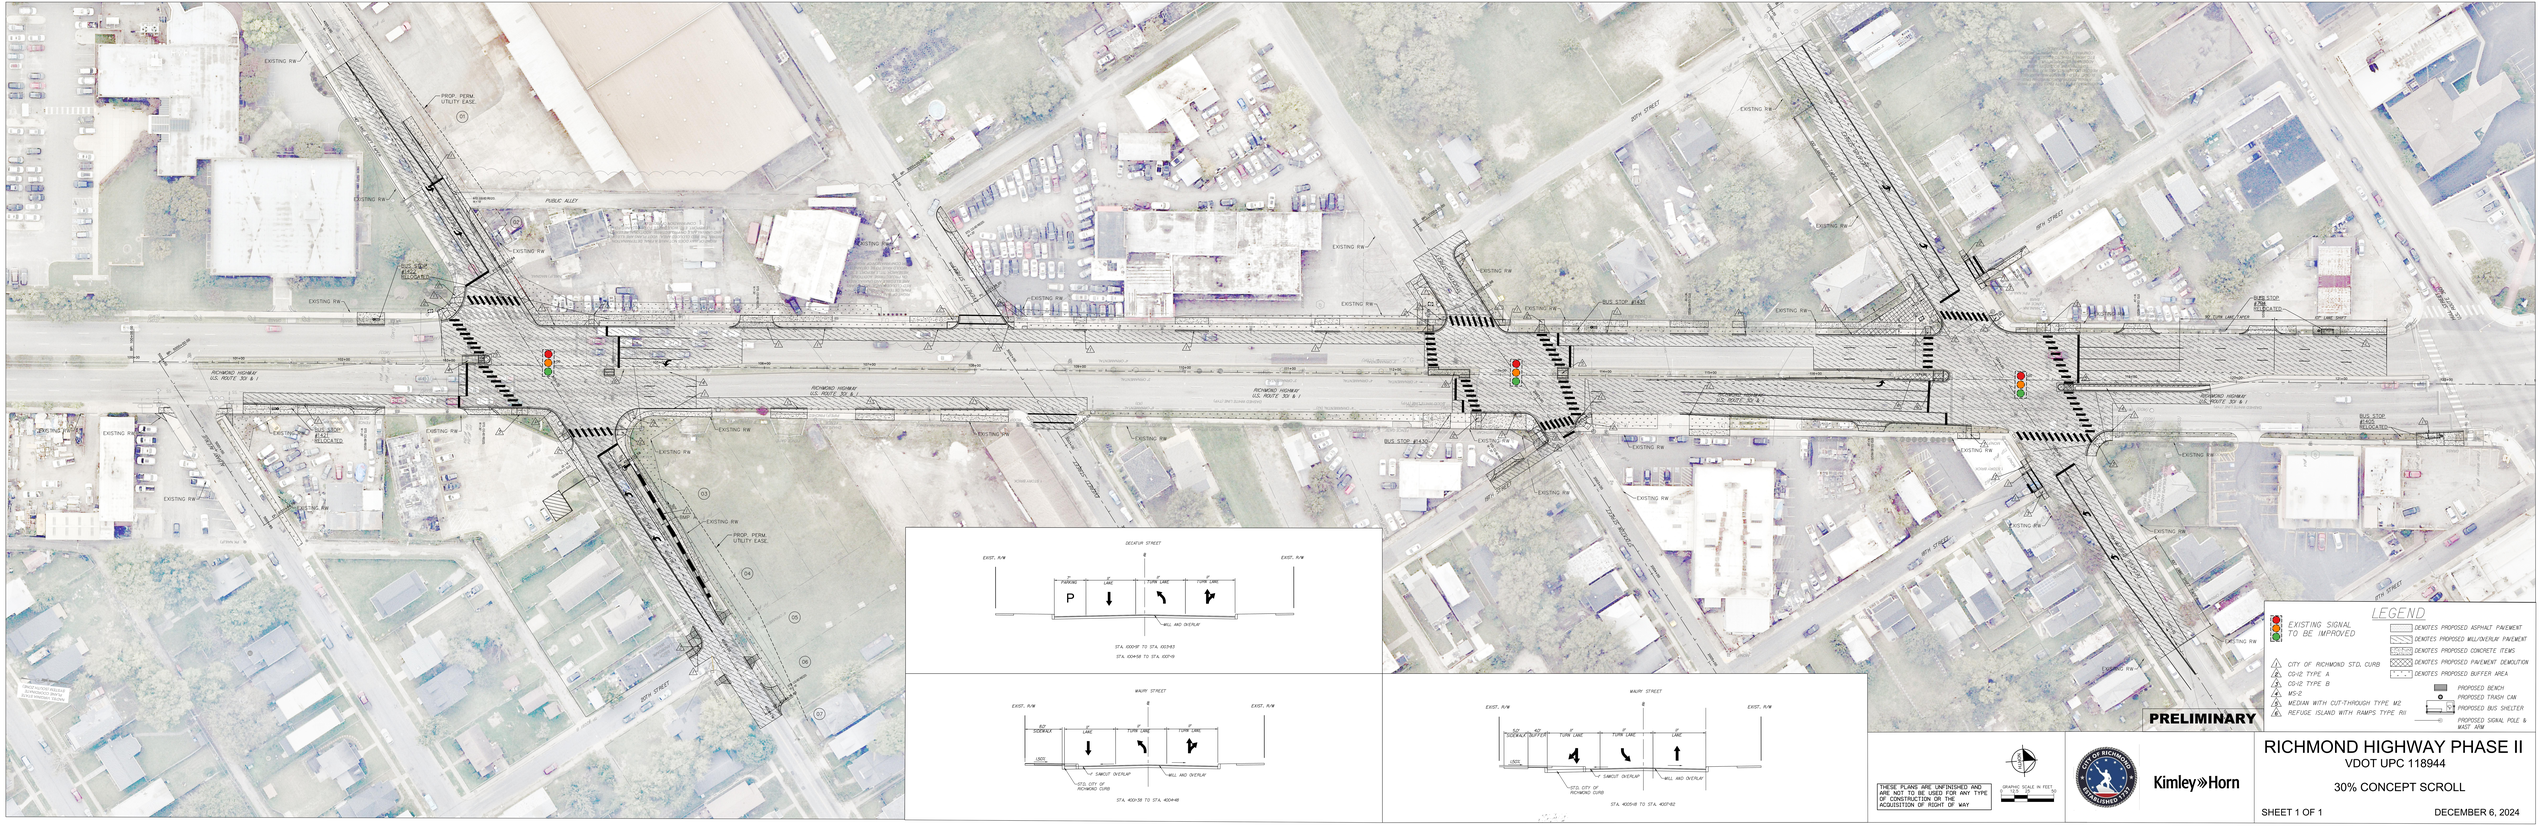
EXISTING RW
PROP. PERM. UTILITY EASE.
PUBLIC ALLEY
RICHMOND HIGHWAY
U.S. ROUTE 301 & 1
BUS STOP #1430 RELOCATED
BUS STOP #1430
BUS STOP #1431 RELOCATED
BUS STOP #1431
