\\vhb.com\gbl\proj\Richmond\34861.00 COR_LandscapePlanLeeCir\cad\ld\Planset\34861.00-LA-01-Rev.dwg

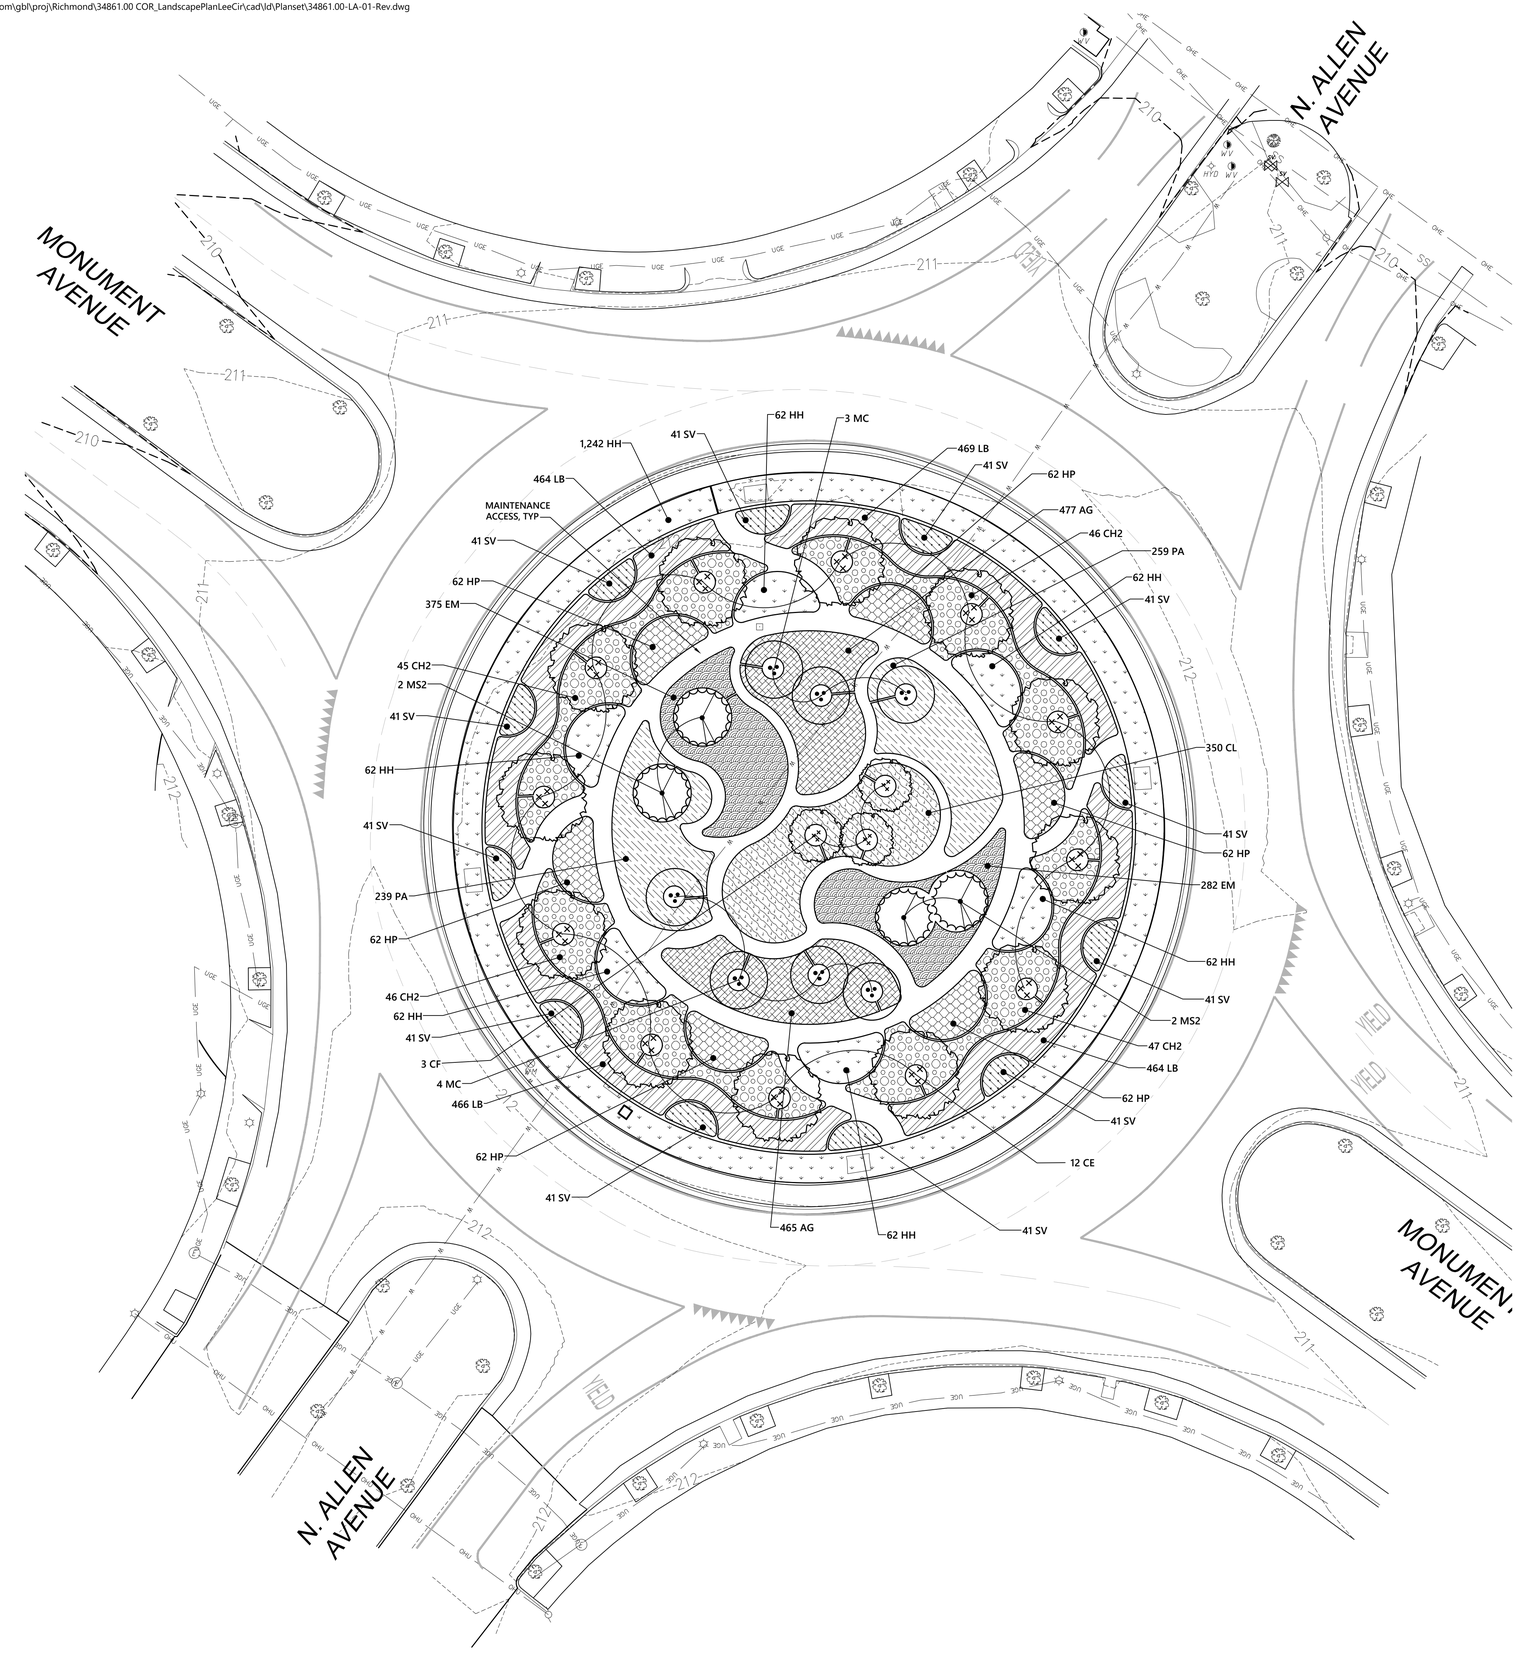

vhb.com
vhb
115 South 15th Street
Suite 200
Richmond, VA 23219
804.343.7100

PLANT SCHEDULE

SMALL/ UNDERSTORY TREE	CODE	QTY	BOTANICAL NAME	COMMON NAME	SIZE	SPACING
	CE	12	Cercis canadensis	Eastern Redbud Multi-trunk	1.5" Cal/ 5-6` Ht.	
	CF	3	Cercis canadensis 'Forest Pansy'	Forest Pansy Eastern Redbud	1.5" Cal/ 5-6` Ht.	
	MS2	4	Magnolia virginiana	Sweetbay Magnolia	5 - 6` HT./Multi-Stem	
	MC	7	Morella cerifera	Wax Myrtle	5 - 6` HT./Multi-Stem	

ORNAMENTAL GRASSES	CODE	QTY	BOTANICAL NAME	COMMON NAME	SIZE	SPACING
	CL	350	Chasmanthium latifolium	Northern Sea Oats	3.5" liner- 18/tray	24" o.c.
	PA	498	Panicum amarum 'Dewey Blue'	Dewey Blue Bitter Panicgrass	2.5" liner, 32/flat	24" o.c.

PERENNIALS	CODE	QTY	BOTANICAL NAME	COMMON NAME	SIZE	SPACING
	AG	942	Asclepias tuberosa `Gay Butterflies`	Gay Butterflies Butterfly Milkweed	1 Quart	18" o.c.
	EM	657	Echinacea purpurea 'Magnus'	Magnus Purple Coneflower	1 Quart	18" o.c.
	HH	1,614	Hemerocallis x `Happy Returns`	Happy Returns Daylily	1 Quart	24" o.c.
	HP	372	Hemerocallis x `Pardon Me`	Pardon Me Daylily	1 Quart	24" o.c.
	LB	1,863	Liriope muscari `Big Blue`	Big Blue Lilyturf	3.5" liner- 18/tray	18" o.c.
	SV	492	Salvia farinacea 'Victoria Blue'	Victoria Blue Mealy Sage	1 Quart	18" o.c.

SHRUBS	CODE	QTY	BOTANICAL NAME	COMMON NAME	SIZE	SPACING
	CH2	184	Clethra alnifolia 'Hummingbird'	Hummingbird Summersweet	2 GAL.	60" o.c.

0 10 20 40 Feet

1700 Monument Avenue Landscape Plan

Monument Ave. & N. Allen Ave.
Richmond, VA

No.	Revision	Date	Appvd.

Designed by NR | Checked by WER

Issued for

Date

September 22, 2022

Not Approved for Construction

Drawing Title

Concept 1 Landscape Plan

Drawing Number

L1.0

Sheet 1 of

Project Number
34861.00

Saved Tuesday, September 13, 2022 4:20:28 PM NRODRIQUE Plotted Thursday, September 22, 2022 8:35:57 AM Nancy Rodrique

\\vhb.com\gbl\proj\Richmond\34861.00 COR_LandscapePlanLeeCir\cad\ld\Planset\34861.00-LA-01-Rev-Color.dwg

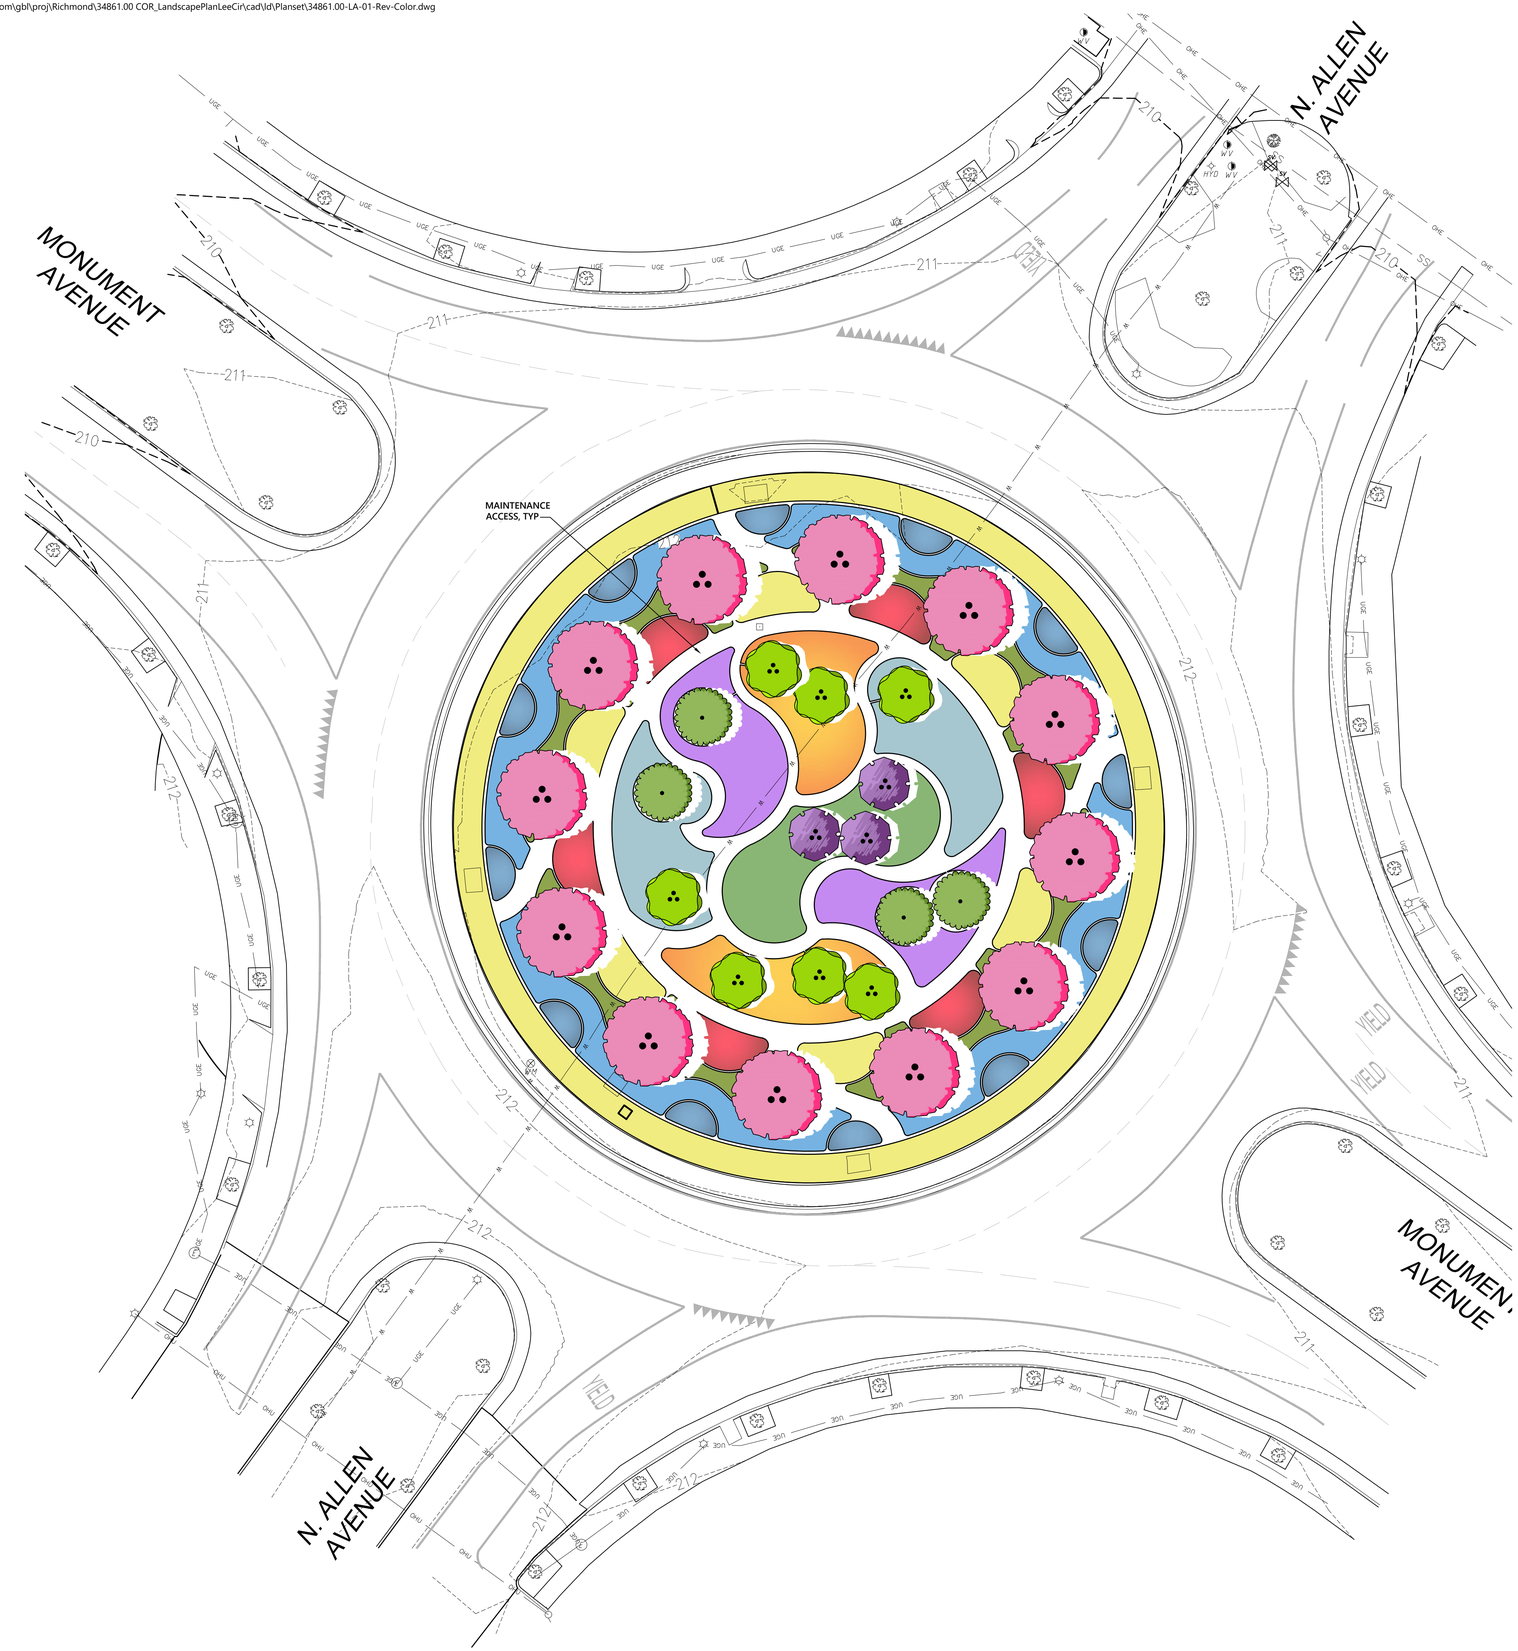

PLANT SCHEDULE

SMALL/ UNDERSTORY TREE	COMMON NAME
	Eastern Redbud Multi-trunk
	Forest Pansy Eastern Redbud
	Sweetbay Magnolia
	Wax Myrtle
ORNAMENTAL GRASSES	**COMMON NAME**
	Northern Sea Oats
	Dewey Blue Bitter Panicgrass
PERENNIALS	**COMMON NAME**
	Gay Butterflies Butterfly Milkweed
	Magnus Purple Coneflower
	Happy Returns Daylily
	Pardon Me Daylily
	Big Blue Lilyturf
	Victoria Blue Mealy Sage
SHRUBS	**COMMON NAME**
	Hummingbird Summersweet

vhb.com
vhb
115 South 15th Street
Suite 200
Richmond, VA 23219
804.343.7100

0 10 20 40 Feet

1700 Monument Avenue Landscape Plan

Monument Ave. & N. Allen Ave.
Richmond, VA

No.	Revision	Date	Appvd.

Designed by NR | Checked by WER

Issued for

Date

September 22, 2022

Not Approved for Construction

Drawing Title

Concept 1
Landscape Plan

Drawing Number

L1.0

Sheet 1 of

Project Number

34861.00

Saved Tuesday, September 13, 2022 4:22:05 PM NRODRIQUE Plotted Thursday, September 22, 2022 8:37:47 AM Nancy Rodrique