© HG DESIGN STUDIO EXPRESSLY RECORDS ITS COMMON LAW COPYRIGHT AND OTHER PROPERTY RIGHTS IN THESE DRAWINGS. THESE DRAWINGS ARE NOT TO BE REPRODUCED, CHANGED OR COPIED IN ANY FORM OR MANNER WHATSOEVER, NOR ARE THEY TO BE ASSIGNED TO ANY THIRD PARTY, WITHOUT FIRST OBTAINING THE EXPRESS WRITTEN PERMISSION AND CONSENT OF HG DESIGN STUDIO

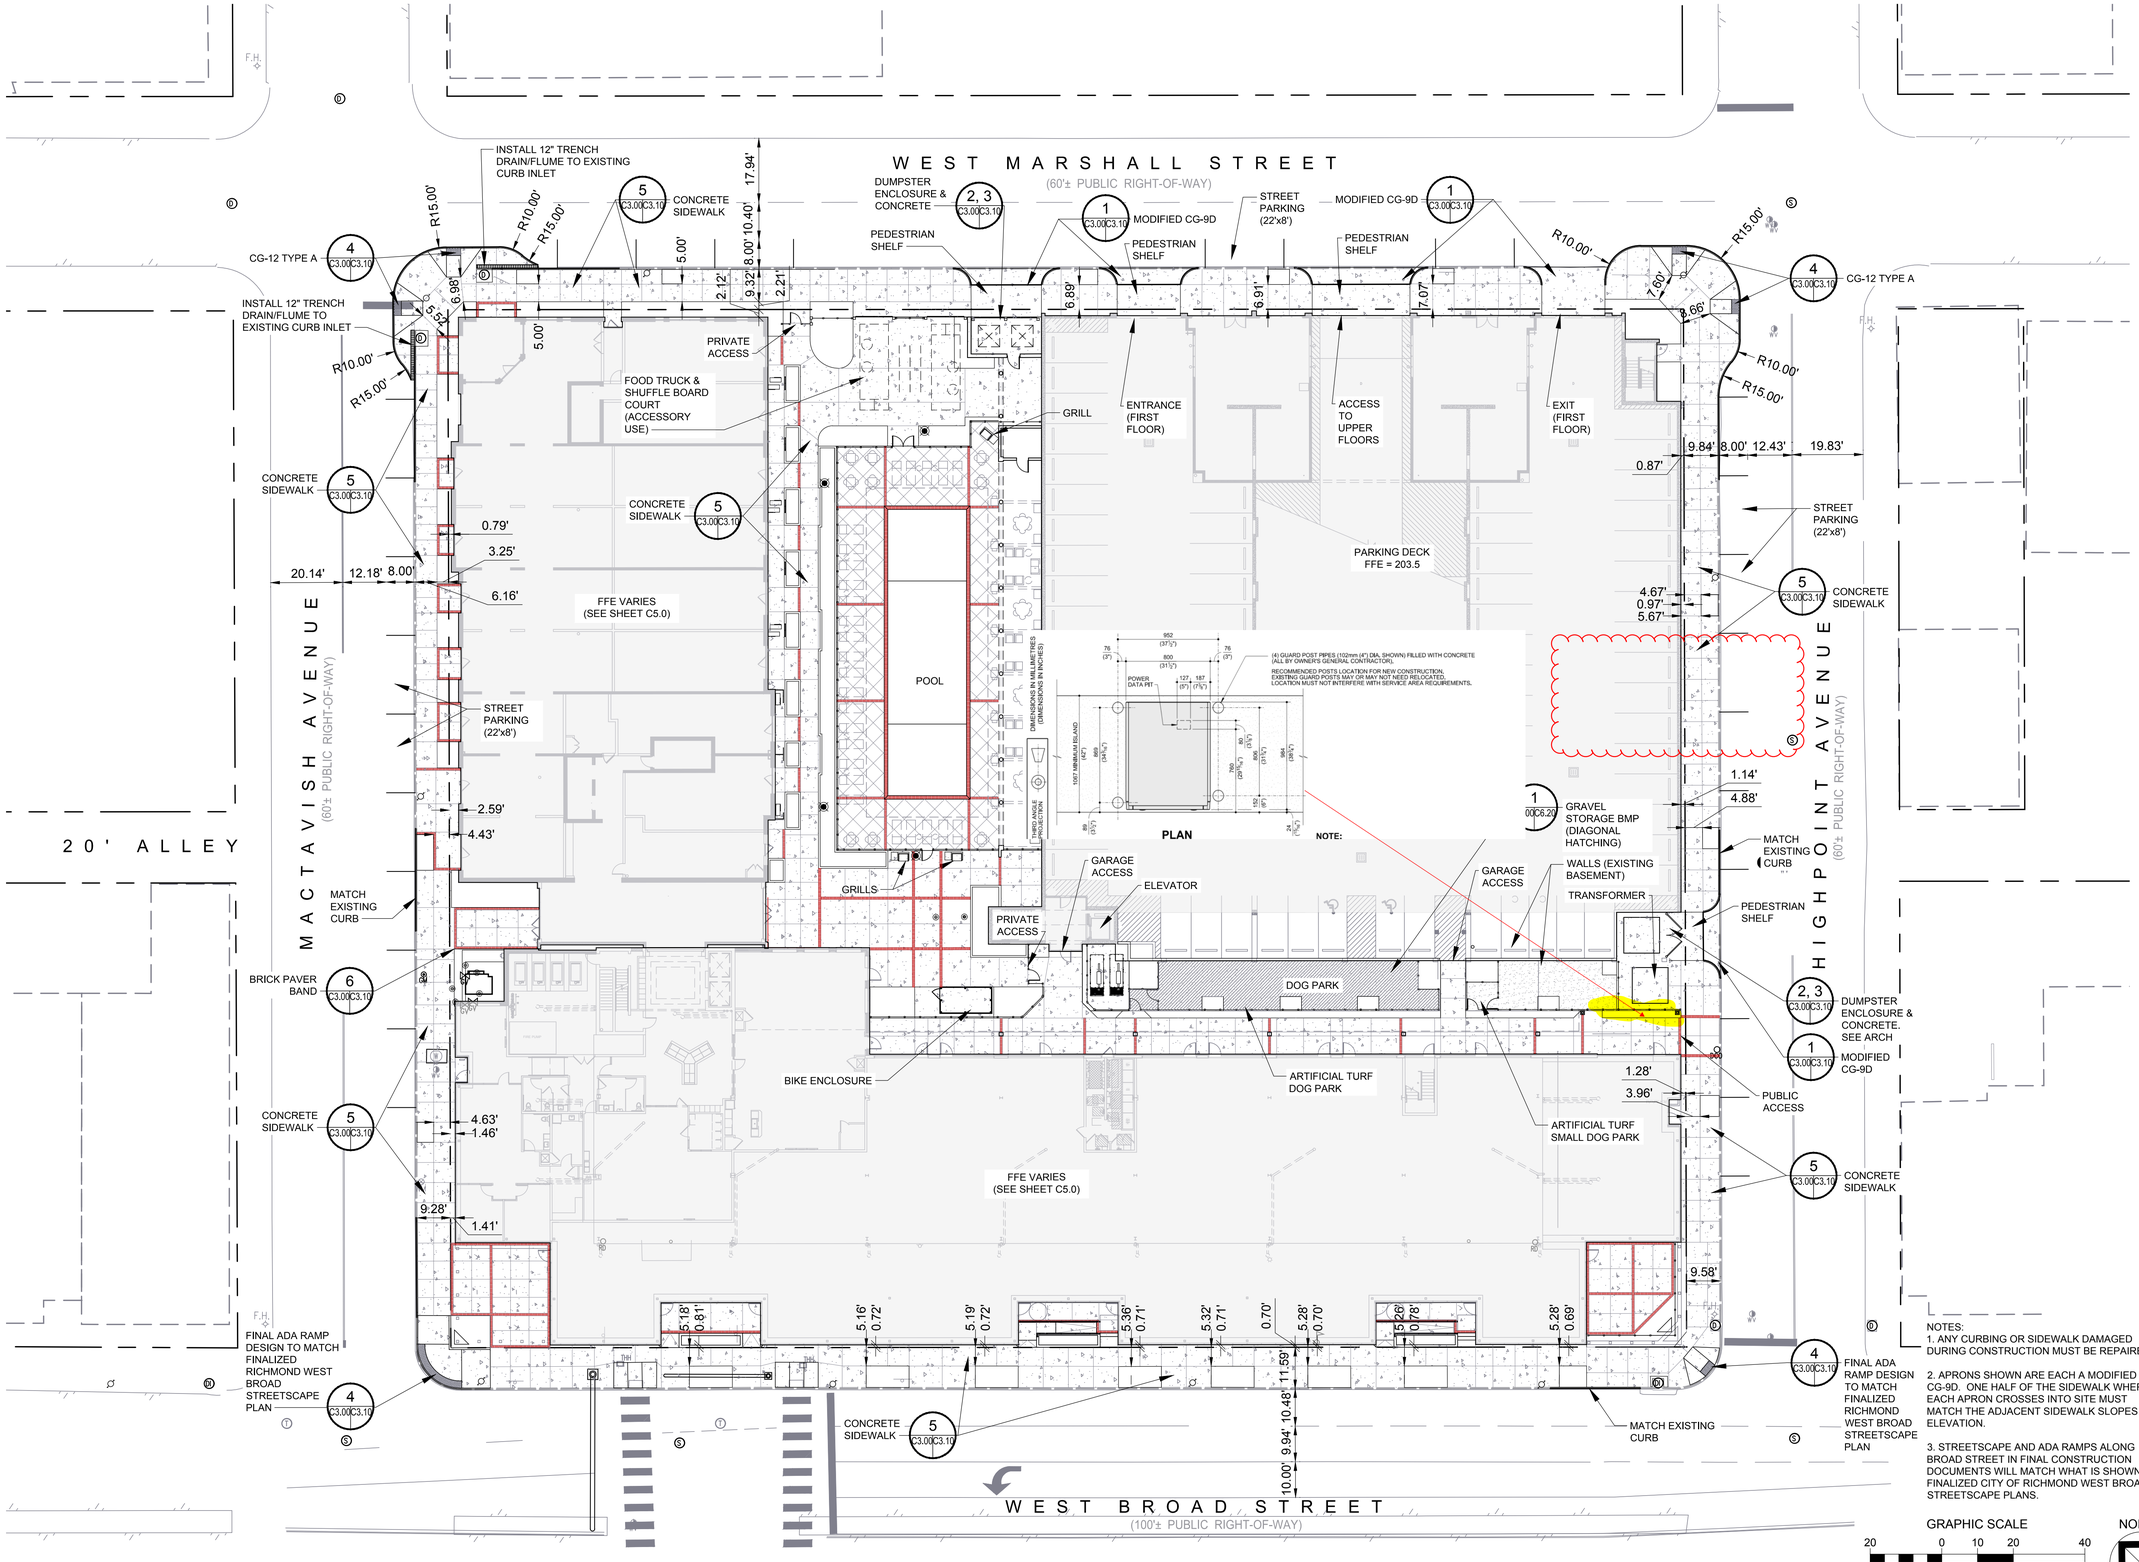

NOTES:
1. ANY CURBING OR SIDEWALK DAMAGED DURING CONSTRUCTION MUST BE REPAIRED.

2. APRONS SHOWN ARE EACH A MODIFIED CG-9D. ONE HALF OF THE SIDEWALK WHERE EACH APRON CROSSES INTO SITE MUST MATCH THE ADJACENT SIDEWALK SLOPES AND ELEVATION.

3. STREETSCAPE AND ADA RAMPS ALONG BROAD STREET IN FINAL CONSTRUCTION DOCUMENTS WILL MATCH WHAT IS SHOWN ON FINALIZED CITY OF RICHMOND WEST BROAD STREETSCAPE PLANS.

GRAPHIC SCALE
20 0 10 20 40
(IN FEET)
1 inch = 20 ft.

NORTH

COMMONWEALTH OF VIRGINIA
EDWARD L. GLASS
Lic. No. 17564
PROFESSIONAL ENGINEER
09/10/2020

3200 West Broad Street
3200 Broad Street Richmond Virginia

HG design studio
5701 grove avenue richmond va 23226
804.740.7500 www.1hg.net
land planning | civil engineering
landscape architecture

REVISIONS	
1	6-8-2020 COMMENTS
2	7-17-2020 COMMENTS
3	8-13-2020 COMMENTS
4	8-20-2020 COMMENTS

SWA Architects-VA, Inc.
1553 E. Main Street Richmond, Va 23219

PROJECT: M19068
DATE: 09/26/2019

Site Plan Package

SITE LAYOUT PLAN

C3.00

Diebold Nixdorf

CALL 1-800-999-3600

DN SERIES™ 490 DRIVE-UP ISLAND
UL and CEN I SAFE

DIMENSIONS IN MILLIMETRES
(DIMENSIONS IN INCHES)

THIRD ANGLE PROJECTION

CONSULT WITH DIEBOLD NIXDORF INSTALLATION/SERVICE BRANCH FOR ADDITIONAL DETAILS AND INFORMATION.

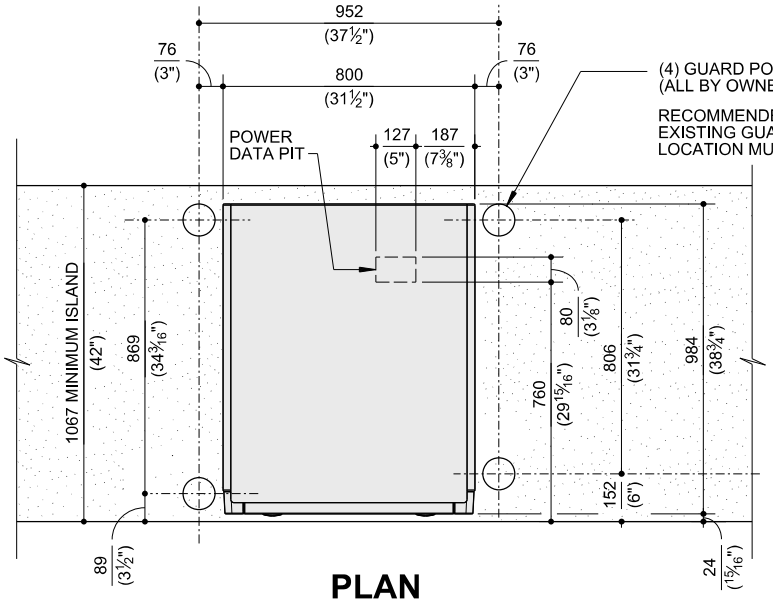

PLAN

NOTE:

DIEBOLD NIXDORF ATMS ARE SPECIFICALLY DESIGNED TO MEET VARIOUS USER CRITERIA FOR DRIVE-UP AND WALK-UP APPLICATIONS INCLUDING REACH, PRIVACY AND SCREEN VIEW ABILITY. A DRIVE-UP ATM USED IN A WALK-UP APPLICATION MAY RESULT IN REDUCED USER PRIVACY. AN OPTIONAL KEYPAD PRIVACY SHIELD IS RECOMMENDED IN THIS APPLICATION.

THE CUSTOMER ACCEPTS ALL RESPONSIBILITY FOR ANY REDUCTION IN USER CONVENIENCE, VISIBILITY AND PRIVACY RISK ISSUES ASSOCIATED WITH USING DIEBOLD NIXDORF ATMS OUTSIDE OF THEIR INTENDED APPLICATIONS.

ATM to receive vinyl wrap
with VACU name and logo

"ALL DIMENSIONS AND DESIGN CRITERIA SUBJECT TO CHANGE WITHOUT NOTICE"

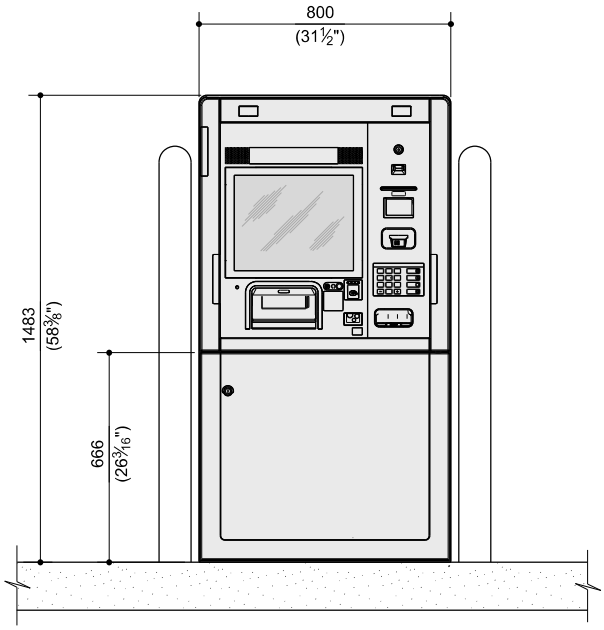

FRONT ELEVATION
19" DISPLAY SHOWN

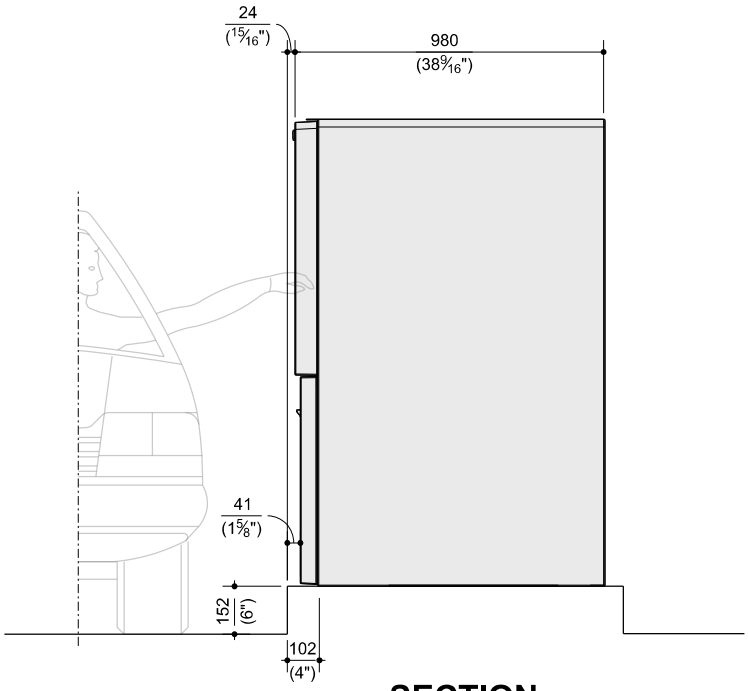

SECTION