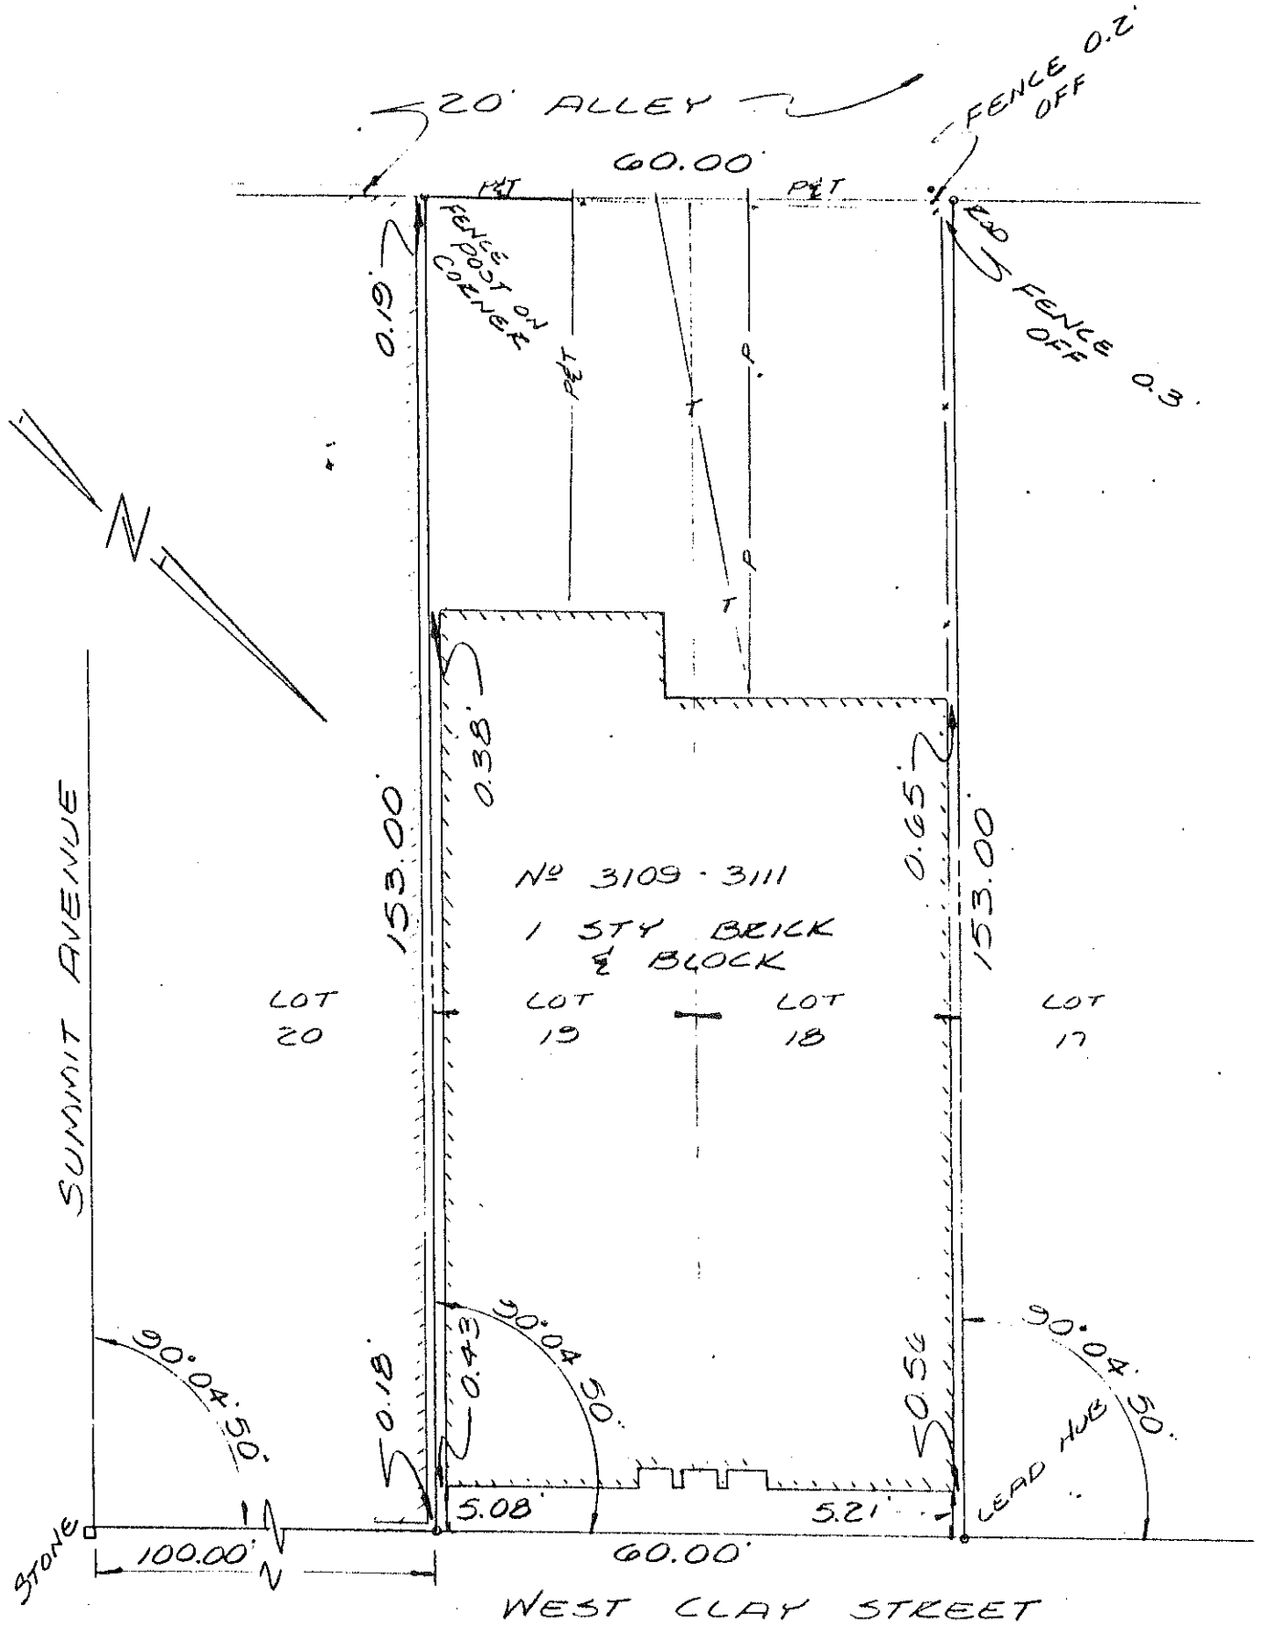

PLAT SHOWING IMPROVEMENTS ON LOTS 18 & 19, BLOCK D, PLAN OF SUBDIVISION OF THE HERMITAGE TRACT, LOCATED WITHIN THE CITY OF RICHMOND, VIRGINIA.

SCALE 1"-20'
SEPT. 13, 1979

This is to certify that on 13 Sept. '79 I made an accurate field survey of the premises shown hereon, that all improvements and easements known or visible are shown hereon, that there are no encroachments by improvements wether from adjoining premises, or from subject premises upon adjoining premises, other than as shown hereon.

John A. Lester

J.N. 11.059

LEWIS & OWENS, INC.
Consulting Engineers & Surveyors
Richmond, Virginia

COMMONWEALTH OF VIRGINIA
JOHN A. LESTER
CERTIFICATE No.
1176 & 209
LAND SURVEYOR

356